A3837

A3837

MAP # A3837 ✓
DATE FILED 11-11-2021
BY JAP
DESCRIPTION FILED
ONEIDA CO. SURVEYOR'S OFFICE

The West 120 Feet Of Lot 12 Of Block 1 Of Brown's Second Replat In Mill Lots C & D And First Replat In Block 6 Of The Original Plat Of The Village (now City) Of Rhinelander, According To The Recorded Plat Thereof

AS LOCATED IN GOV'T. LOT 1, SEC. 6, T. 36 N., R. 9 E.,

North is referenced to the East Line of Lot 6, Block 1, as shown on LIO. Map #L3025 being a bearing of S 0° 02' 05" W.

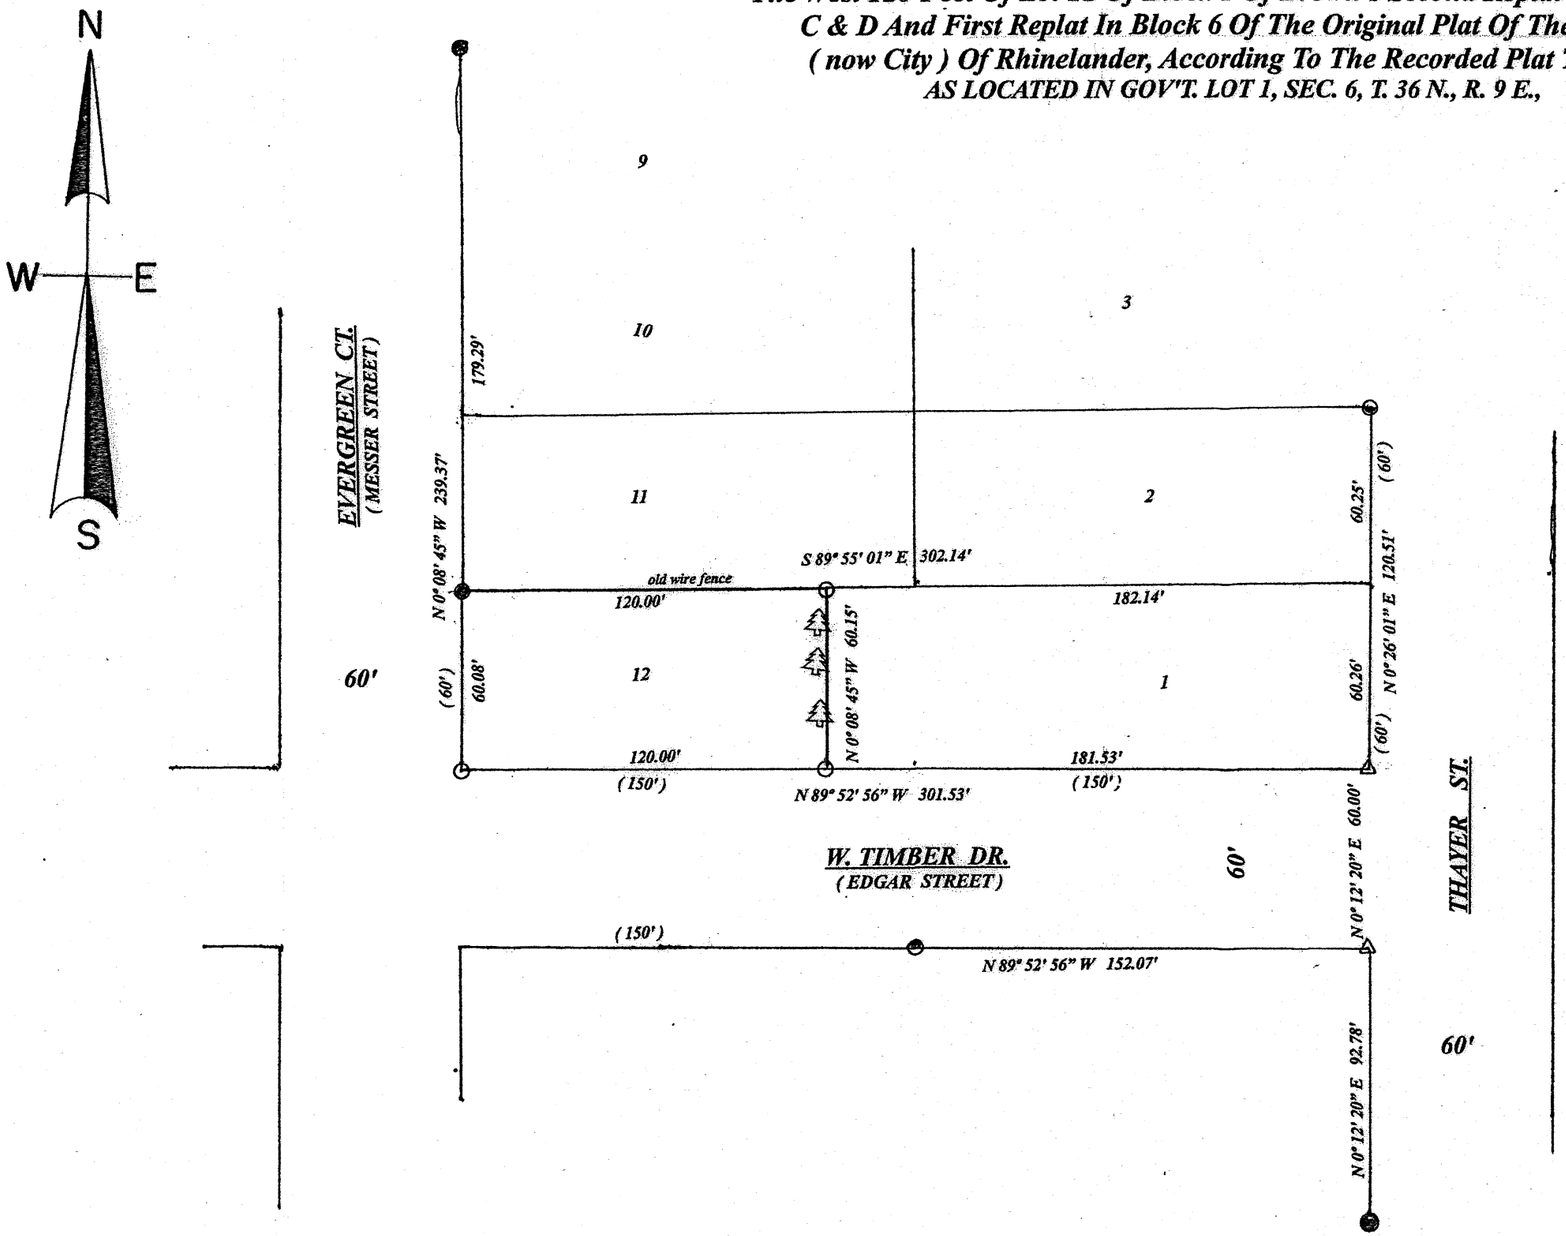

LEGEND

- set 7/8" iron pipe
- computed location
- found 1" iron pipe
- found 1.25" iron pipe
- found 1.5" iron pipe
- found 3/4" iron rod
- (0.00') platted distance
- measured outside dimension

SCALE

1" = 50'

0 25 50 100 150

I, Todd Loftus, Professional Land Surveyor, hereby certify, that I have surveyed the property shown hereon. That this map represents an accurate survey of said property to the best of my knowledge & belief. That I have performed this survey by order of Susan Train and that I have complied with the applicable requirements of the Wisconsin Administrative Code A.E.7.

DATE OCT 12 2021

SIGNED Todd Loftus

WISCONSIN TODD J. LOFTUS S-1523 RHINELANDER, WIS. LAND SURVEYOR

survey for Susan L. Train
404 Evergreen Ct.
Rhinelander, WI. 54501

LOFTUS SURVEYING
5437 RIVERVIEW DRIVE
RHINELANDER, WI. 54501
TEL/FAX 715-369-1142
hodag28@hotmail.com

3013B7

A3837

A3837