A3910

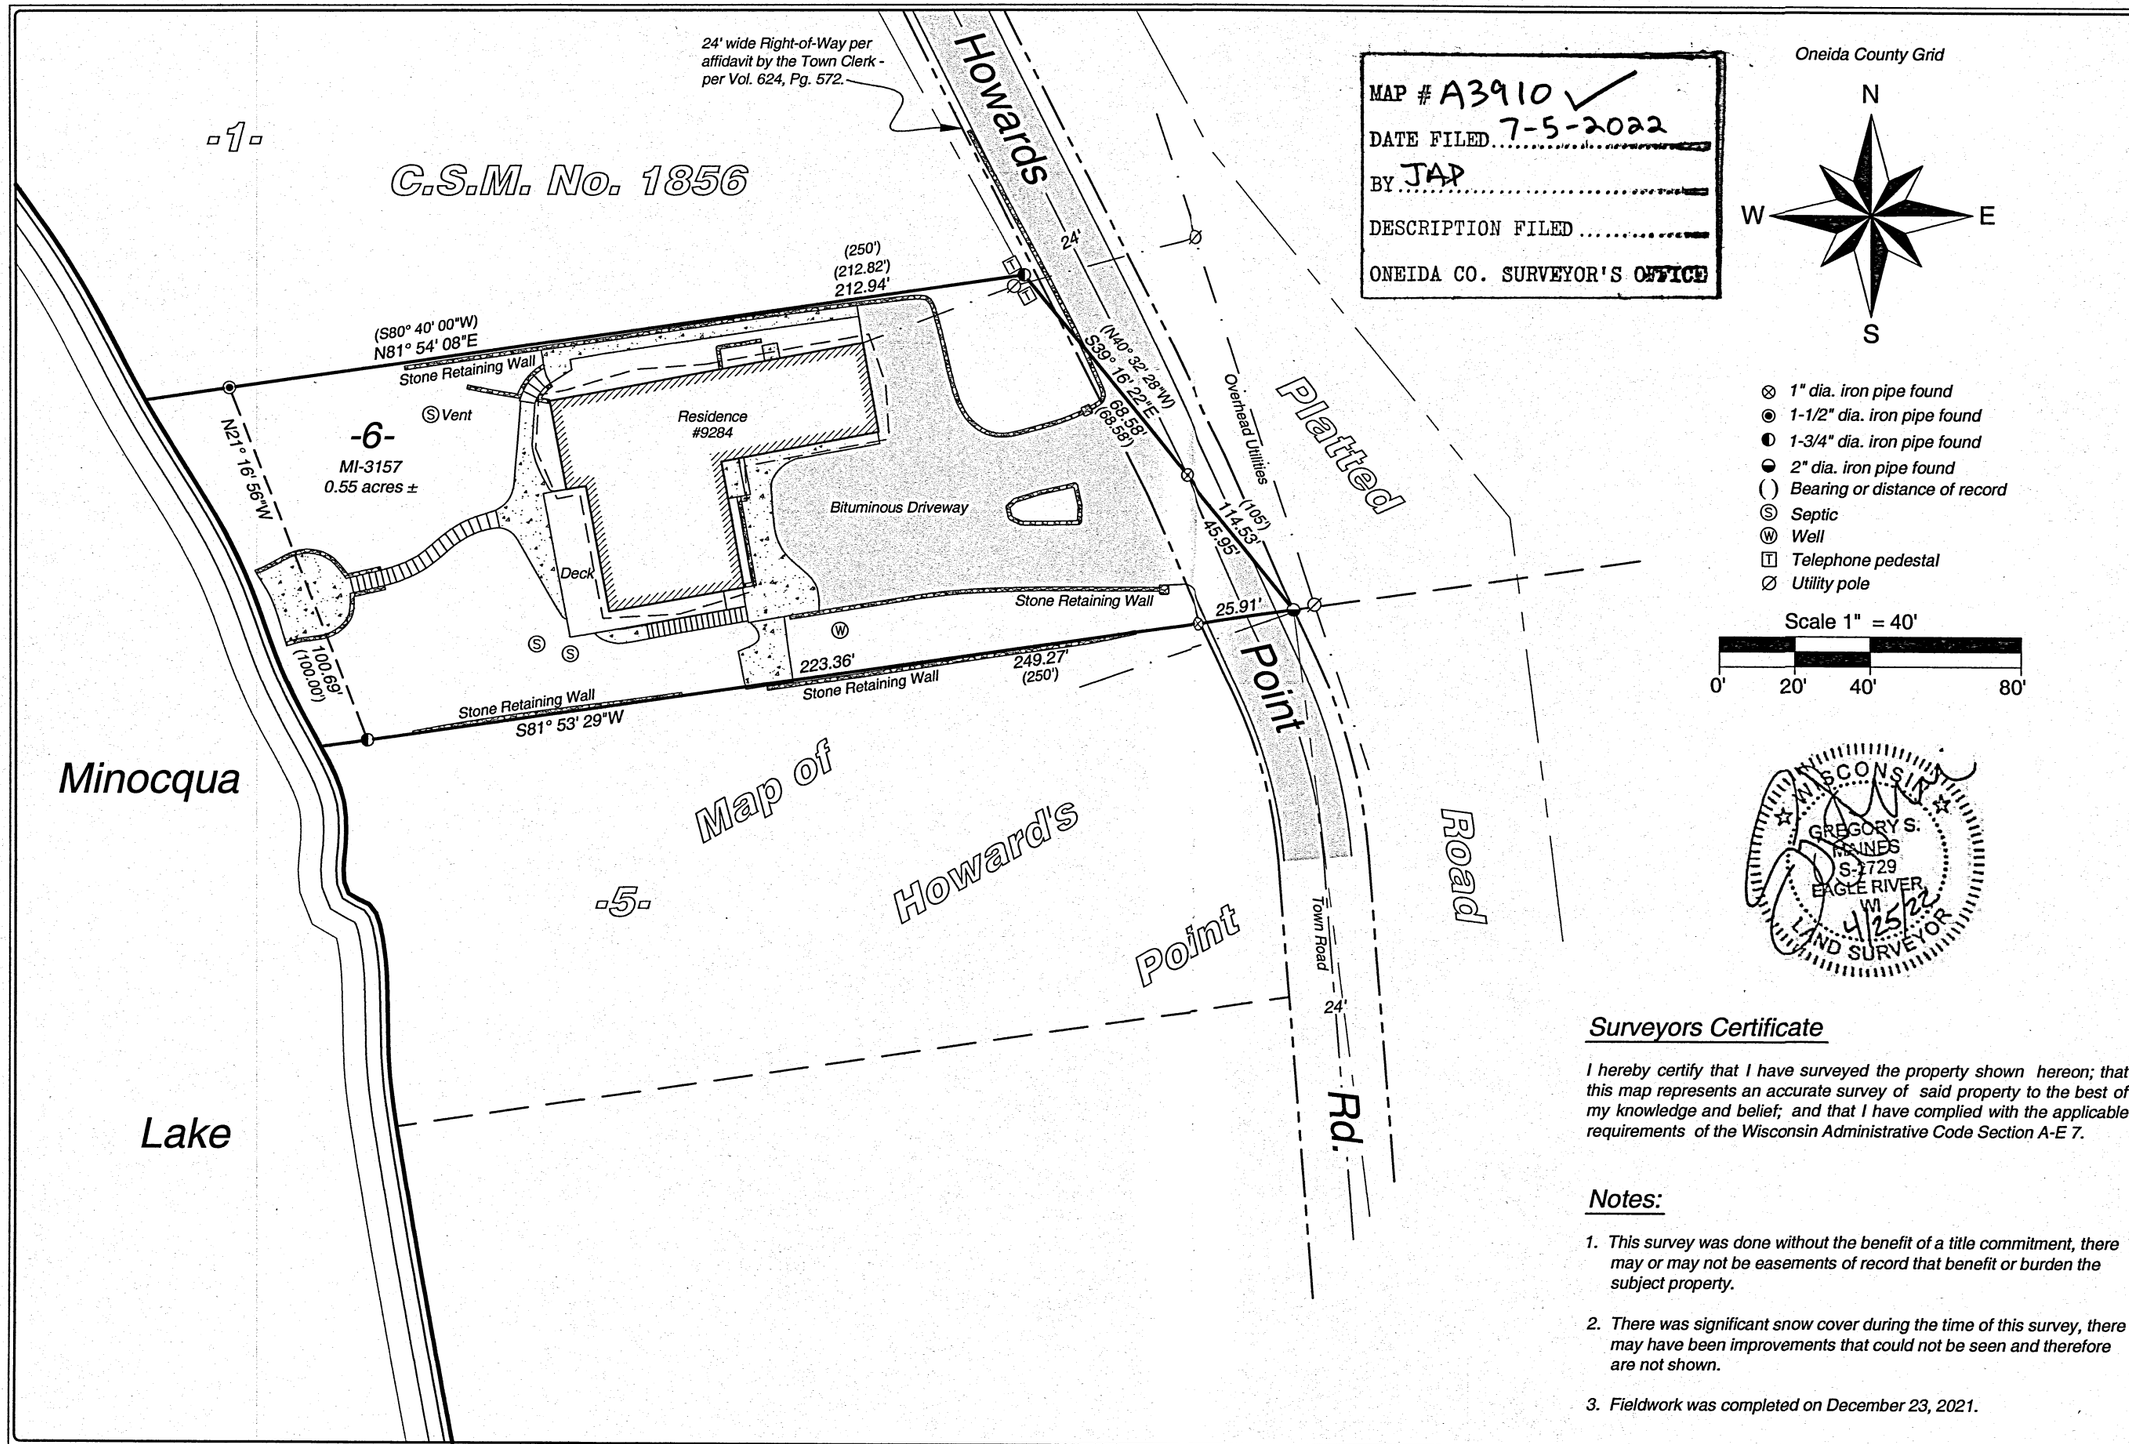

MAP # A3910 ✓
DATE FILED 7-5-2022
BY JAP
DESCRIPTION FILED
ONEIDA CO. SURVEYOR'S OFFICE

Oneida County Grid

N
W E
S

- ⊗ 1" dia. iron pipe found
- ◉ 1-1/2" dia. iron pipe found
- ◐ 1-3/4" dia. iron pipe found
- ◒ 2" dia. iron pipe found
- ( ) Bearing or distance of record
- Ⓢ Septic
- Ⓦ Well
- Ⓣ Telephone pedestal
- Ø Utility pole

Scale 1" = 40'

0' 20' 40' 80'

WISCONSIN
GREGORY S. MAINES
S-2729
EAGLE RIVER, WI
4/25/22
LAND SURVEYOR

Surveyors Certificate

I hereby certify that I have surveyed the property shown hereon; that this map represents an accurate survey of said property to the best of my knowledge and belief; and that I have complied with the applicable requirements of the Wisconsin Administrative Code Section A-E 7.

Notes:

1. *This survey was done without the benefit of a title commitment, there may or may not be easements of record that benefit or burden the subject property.*
2. *There was significant snow cover during the time of this survey, there may have been improvements that could not be seen and therefore are not shown.*
3. *Fieldwork was completed on December 23, 2021.*

SCALE:	1" = 40'
JOB #:	2021386
DRAWN BY:	CJH
DATE:	04/25/2022

SHEET 1 OF 1

CLIENT: Tracey Ahlborn

Lot 6 of the Map of Howard's Point

Being part of

Government Lot 4

Section 13, T 39 N, R 6 E

Town of Minocqua

Oneida County, Wisconsin

Arbor Vitae, WI 54568
Phone 715.356.9485

Eagle River, WI 54521
Phone 715.479.2570

mainesandassociates.com

MAINES & ASSOCIATES
Land Surveyors

A3910

A3910