A4021

A4021

# Lot 10 of Swamsauger Heights, located in part of Government Lot 1, Section 15, and part of Government Lot 7, Section 14 Township 38 North, Range 4 East, Town of Minocqua, Oneida County, Wisconsin

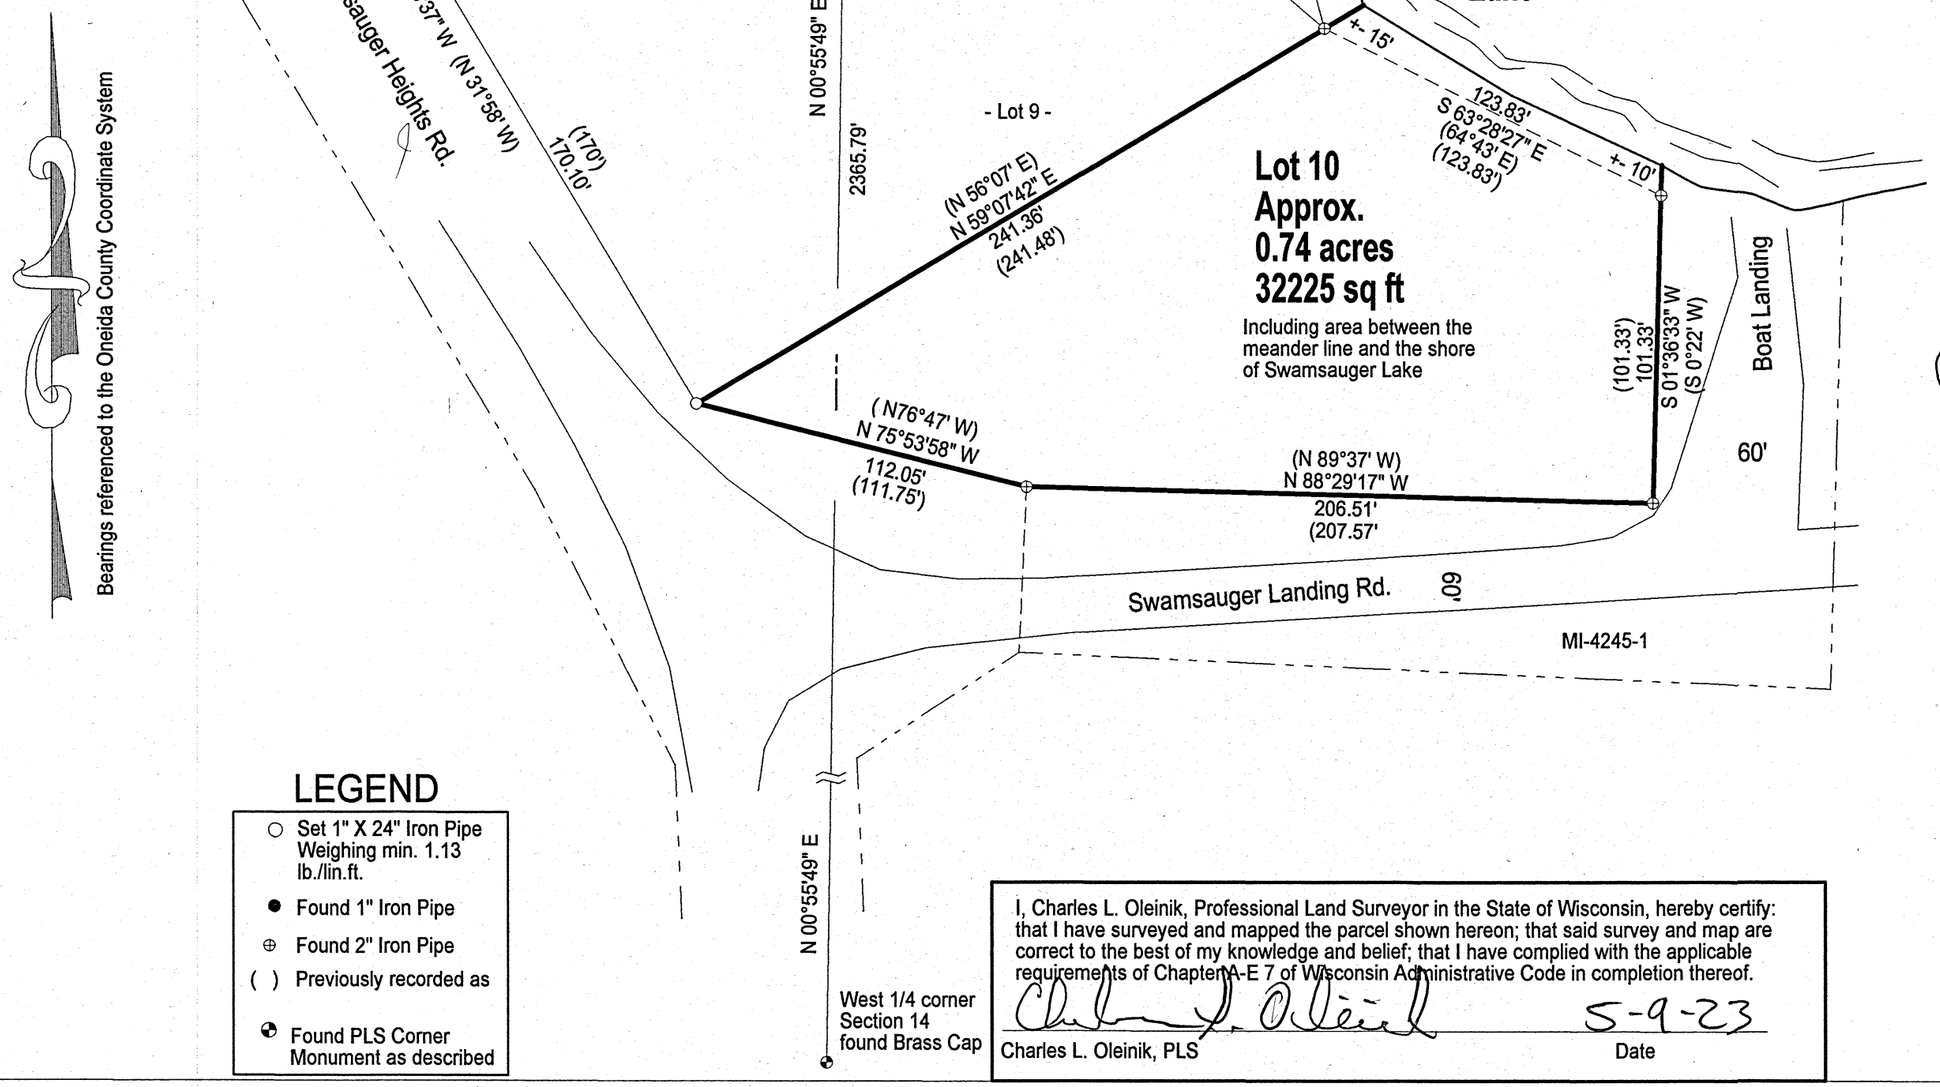


MAP # A4021
DATE FILED 5-10-2023
BY CH
DESCRIPTION FILED
ONEIDA CO. SURVEYOR'S OFFICE

WISCONSIN
CHARLES L. OLEINIK
S-2439
RHINELANDER, WIS
5-9-23
LAND SURVEYOR

## SCALE
1" = 50'

0 25 50 75 100

## LEGEND

- ○ Set 1" X 24" Iron Pipe Weighing min. 1.13 lb./lin.ft.
- ● Found 1" Iron Pipe
- ⊕ Found 2" Iron Pipe
- ( ) Previously recorded as
- ◒ Found PLS Corner Monument as described

I, Charles L. Oleinik, Professional Land Surveyor in the State of Wisconsin, hereby certify: that I have surveyed and mapped the parcel shown hereon; that said survey and map are correct to the best of my knowledge and belief; that I have complied with the applicable requirements of Chapter A-E 7 of Wisconsin Administrative Code in completion thereof.

Charles L. Oleinik 5-9-23

Charles L. Oleinik, PLS — Date


NORTH COAST SURVEYING
1715 MELODY LANE
RHINELANDER, WI 54501
715-490-0892
NORTHCOASTSURVEYING.COM


Boundary Survey for:

Alvin Tibble

| Drawing # | Date | Drafted by |
|---|---|---|
| 2315 | 5/9/2023 | CLO |

A4021

A4021