A4152

Easement survey located in the NW 1/4 of the NW 1/4, Section 21, Township 36 North, Range 9 East, Town of Pelican, Oneida County, Wisconsin

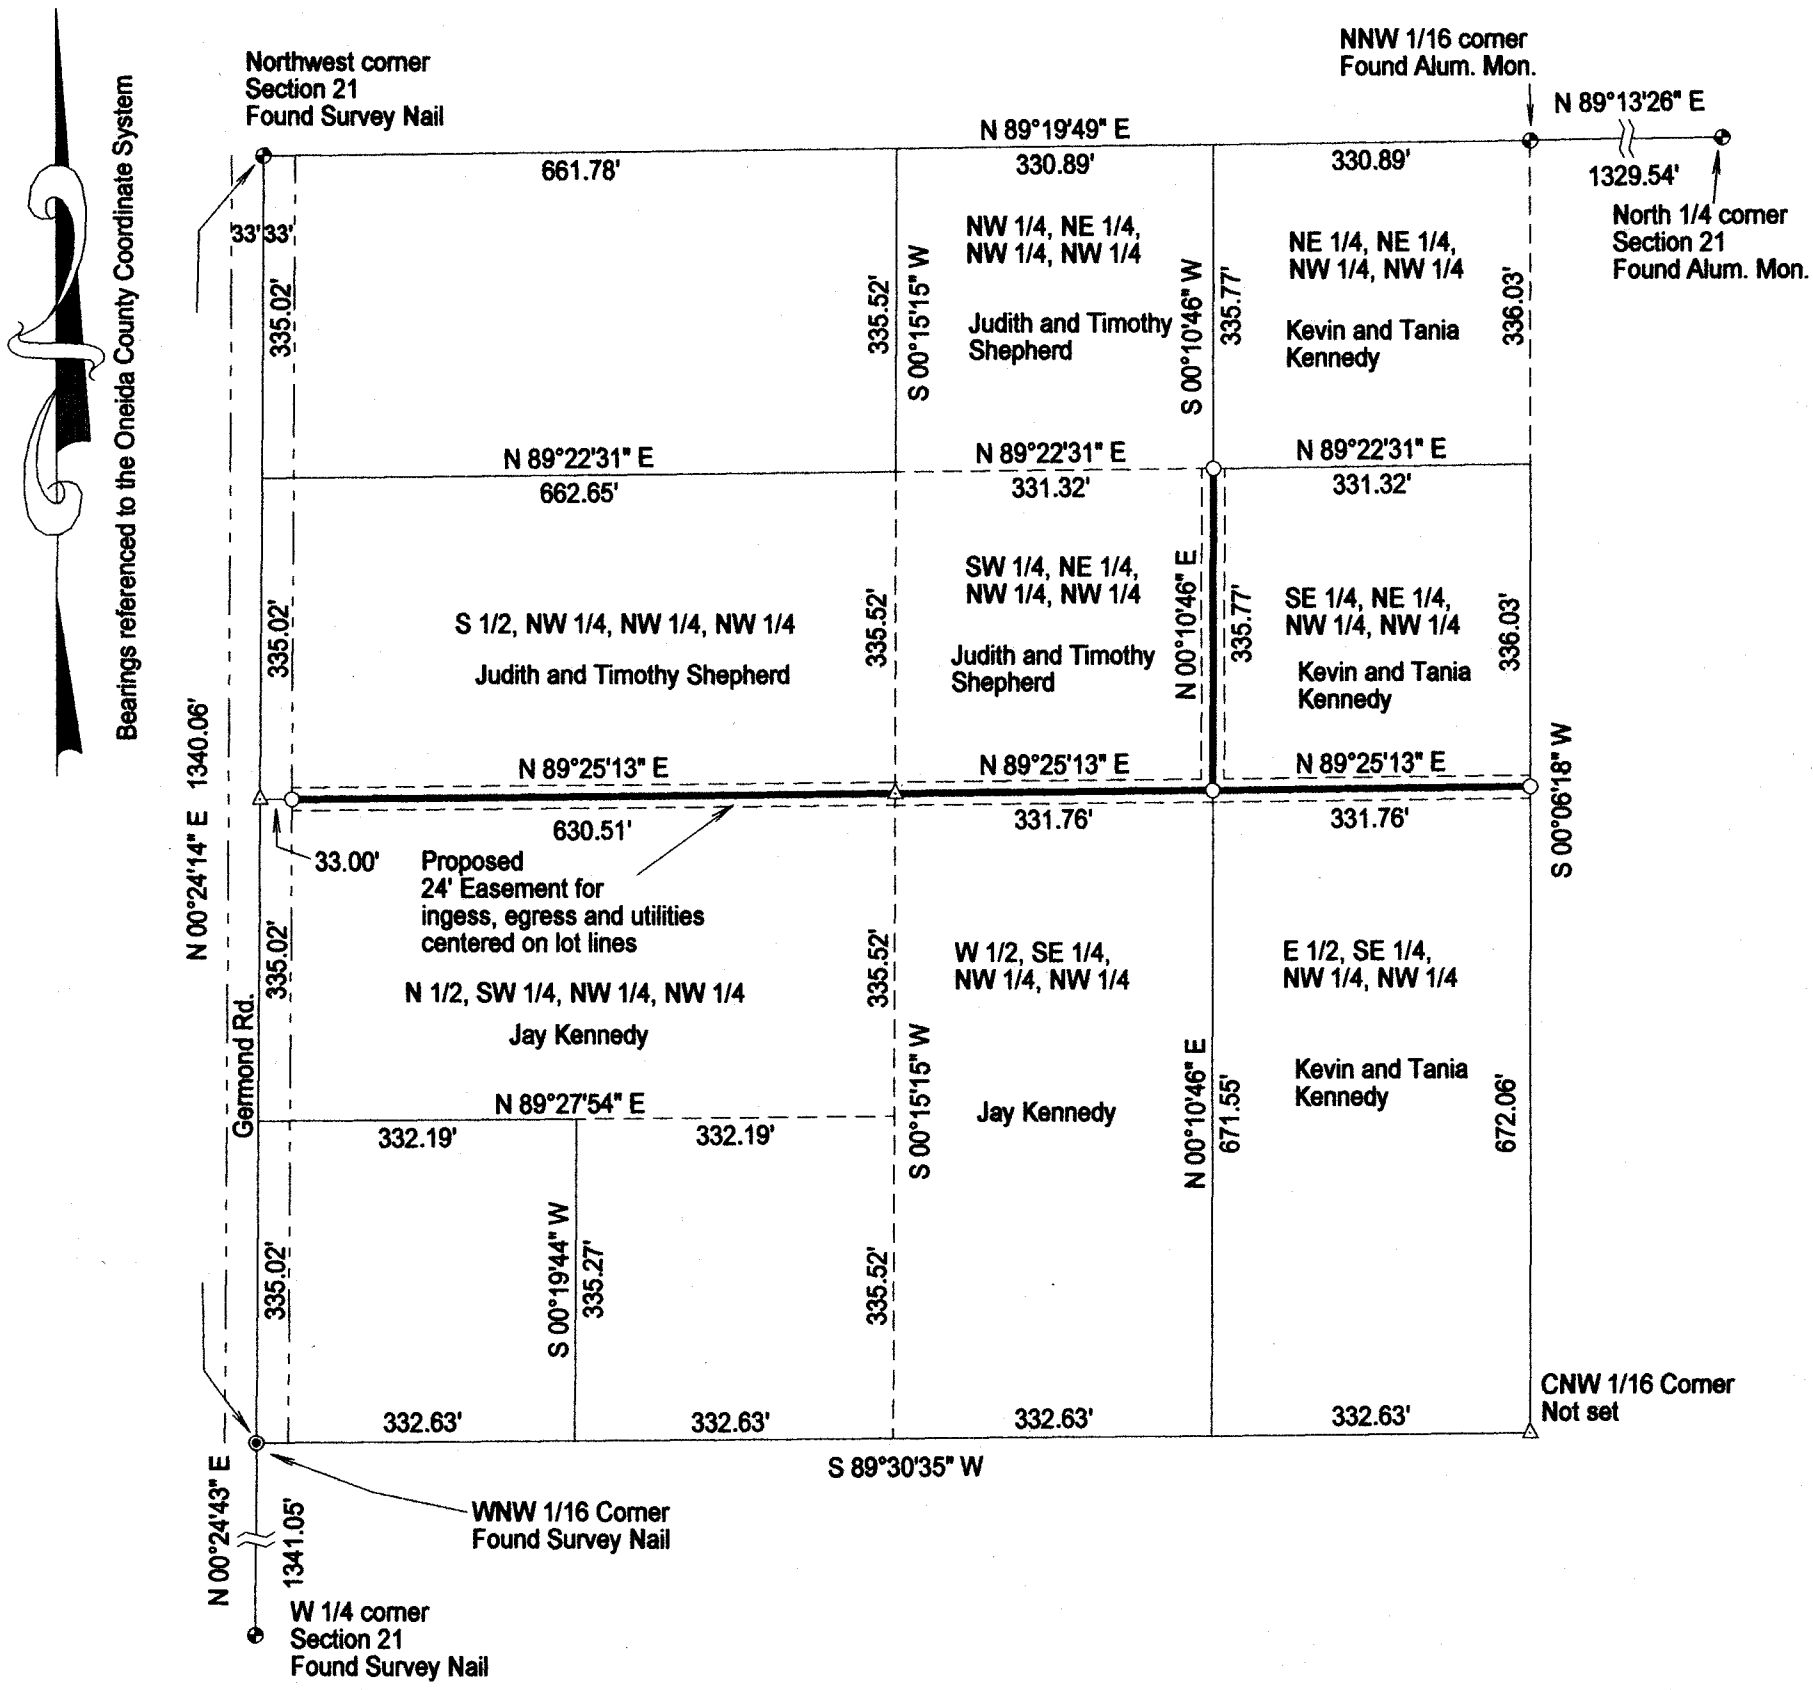

SCALE
1" = 200'

0 100 200 300 400

WISCONSIN
CHARLES L. OLEINIK
S-2439
RHINELANDER, WIS.
LAND SURVEYOR
9-29-23

MAP # A4152
DATE FILED 1-25-2024
BY CH
DESCRIPTION FILED
ONEIDA CO. SURVEYOR'S OFFICE

LEGEND

- ○ Set 1" X 18" Iron Pipe Weighing min. 1.13 lb./lin.ft.
- ◉ Found Survey Nail
- ▲ Calculated Position
- ◐ Found PLS Corner Monument as described

I, Charles L. Oleinik, Professional Land Surveyor in the State of Wisconsin, hereby certify: that I have surveyed and mapped the parcel shown hereon; that said survey and map are correct to the best of my knowledge and belief; that I have complied with the applicable requirements of Chapter A-E 7 of Wisconsin Administrative Code in completion thereof.

Charles L. Oleinik, PLS — Date 9-29-23

NORTH COAST SURVEYING
1715 MELODY LANE
RHINELANDER, WI 54501
715-490-0892
NORTHCOASTSURVEYING.COM

Easement Survey for:

Kevin Kennedy

Drawing #	Date	Drafted by
2343	9/29/2023	CLO

A4152