A62

Part of

# GOV'T. LOT 5
# SECTION 11, T39N, R6E

Minocqua Township

Oneida County, Wisconsin

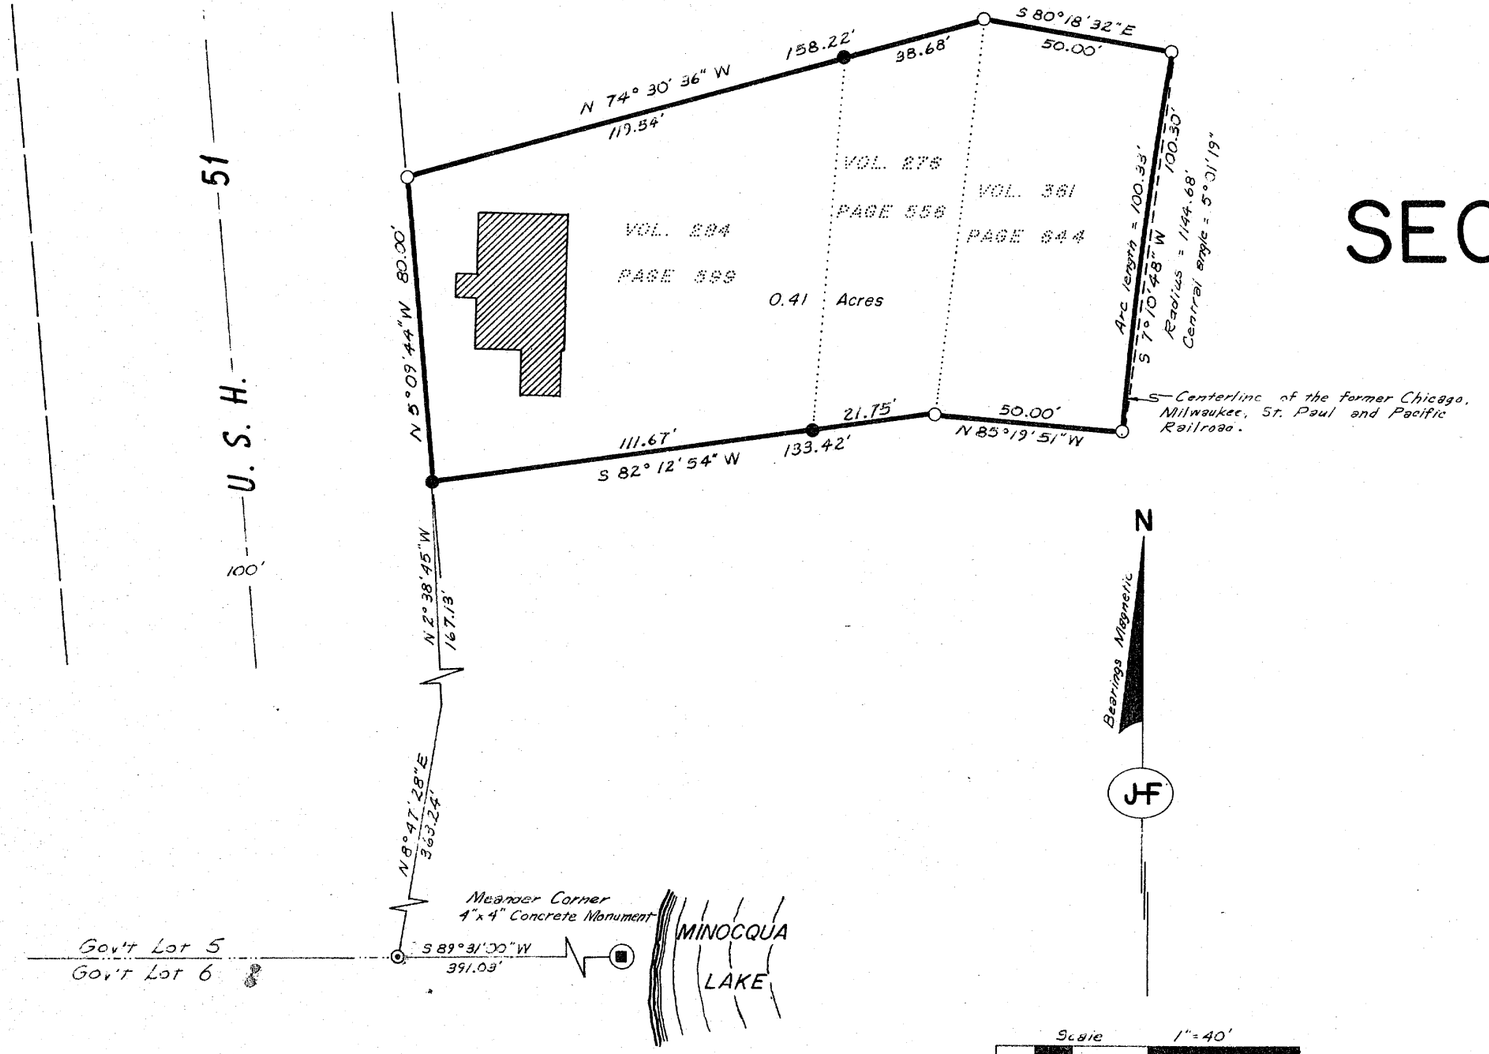


- ■ 4"x4" Concrete monument found in place.
- ◉ 3/4" Iron rod found in place
- ● 1" Iron pipe found in place.
- ○ 1"x30" Iron pipe set, weighing 1.13 lbs./ft.
- ▨ Existing building

I, JOHN H. FISHER, Registered Land Surveyor S-836 hereby certify that we have surveyed the property shown hereon; that this map is a true and accurate representation thereof; that said survey was performed by order of Mary M. Hiatt; and that we have complied with s-5.01 of the Wisconsin Administrative Code.

John H. Fisher
John H. Fisher S-836

Dated August 1, 1978

RECEIVED & FILED # A62
Oneida County Surveyor's Office
Date FEB. 10 1988
By MJH
OCS Area #

RECEIVED & FILED # 84061
Oneida County Surveyor's Office
Date 19 Oct '78
By D. M. Wenat
OCS Area # 10-11-3906

B.L. Rindt

JOHN. H. FISHER & ASSOCIATES, INC.
MINOCQUA, WISCONSIN