A634d

PART OF GOV'T. LOTS 1&2, SEC. 10, T. 39N., R. 6E., ONEIDA COUNTY, WI.

BULLHEAD LAKE

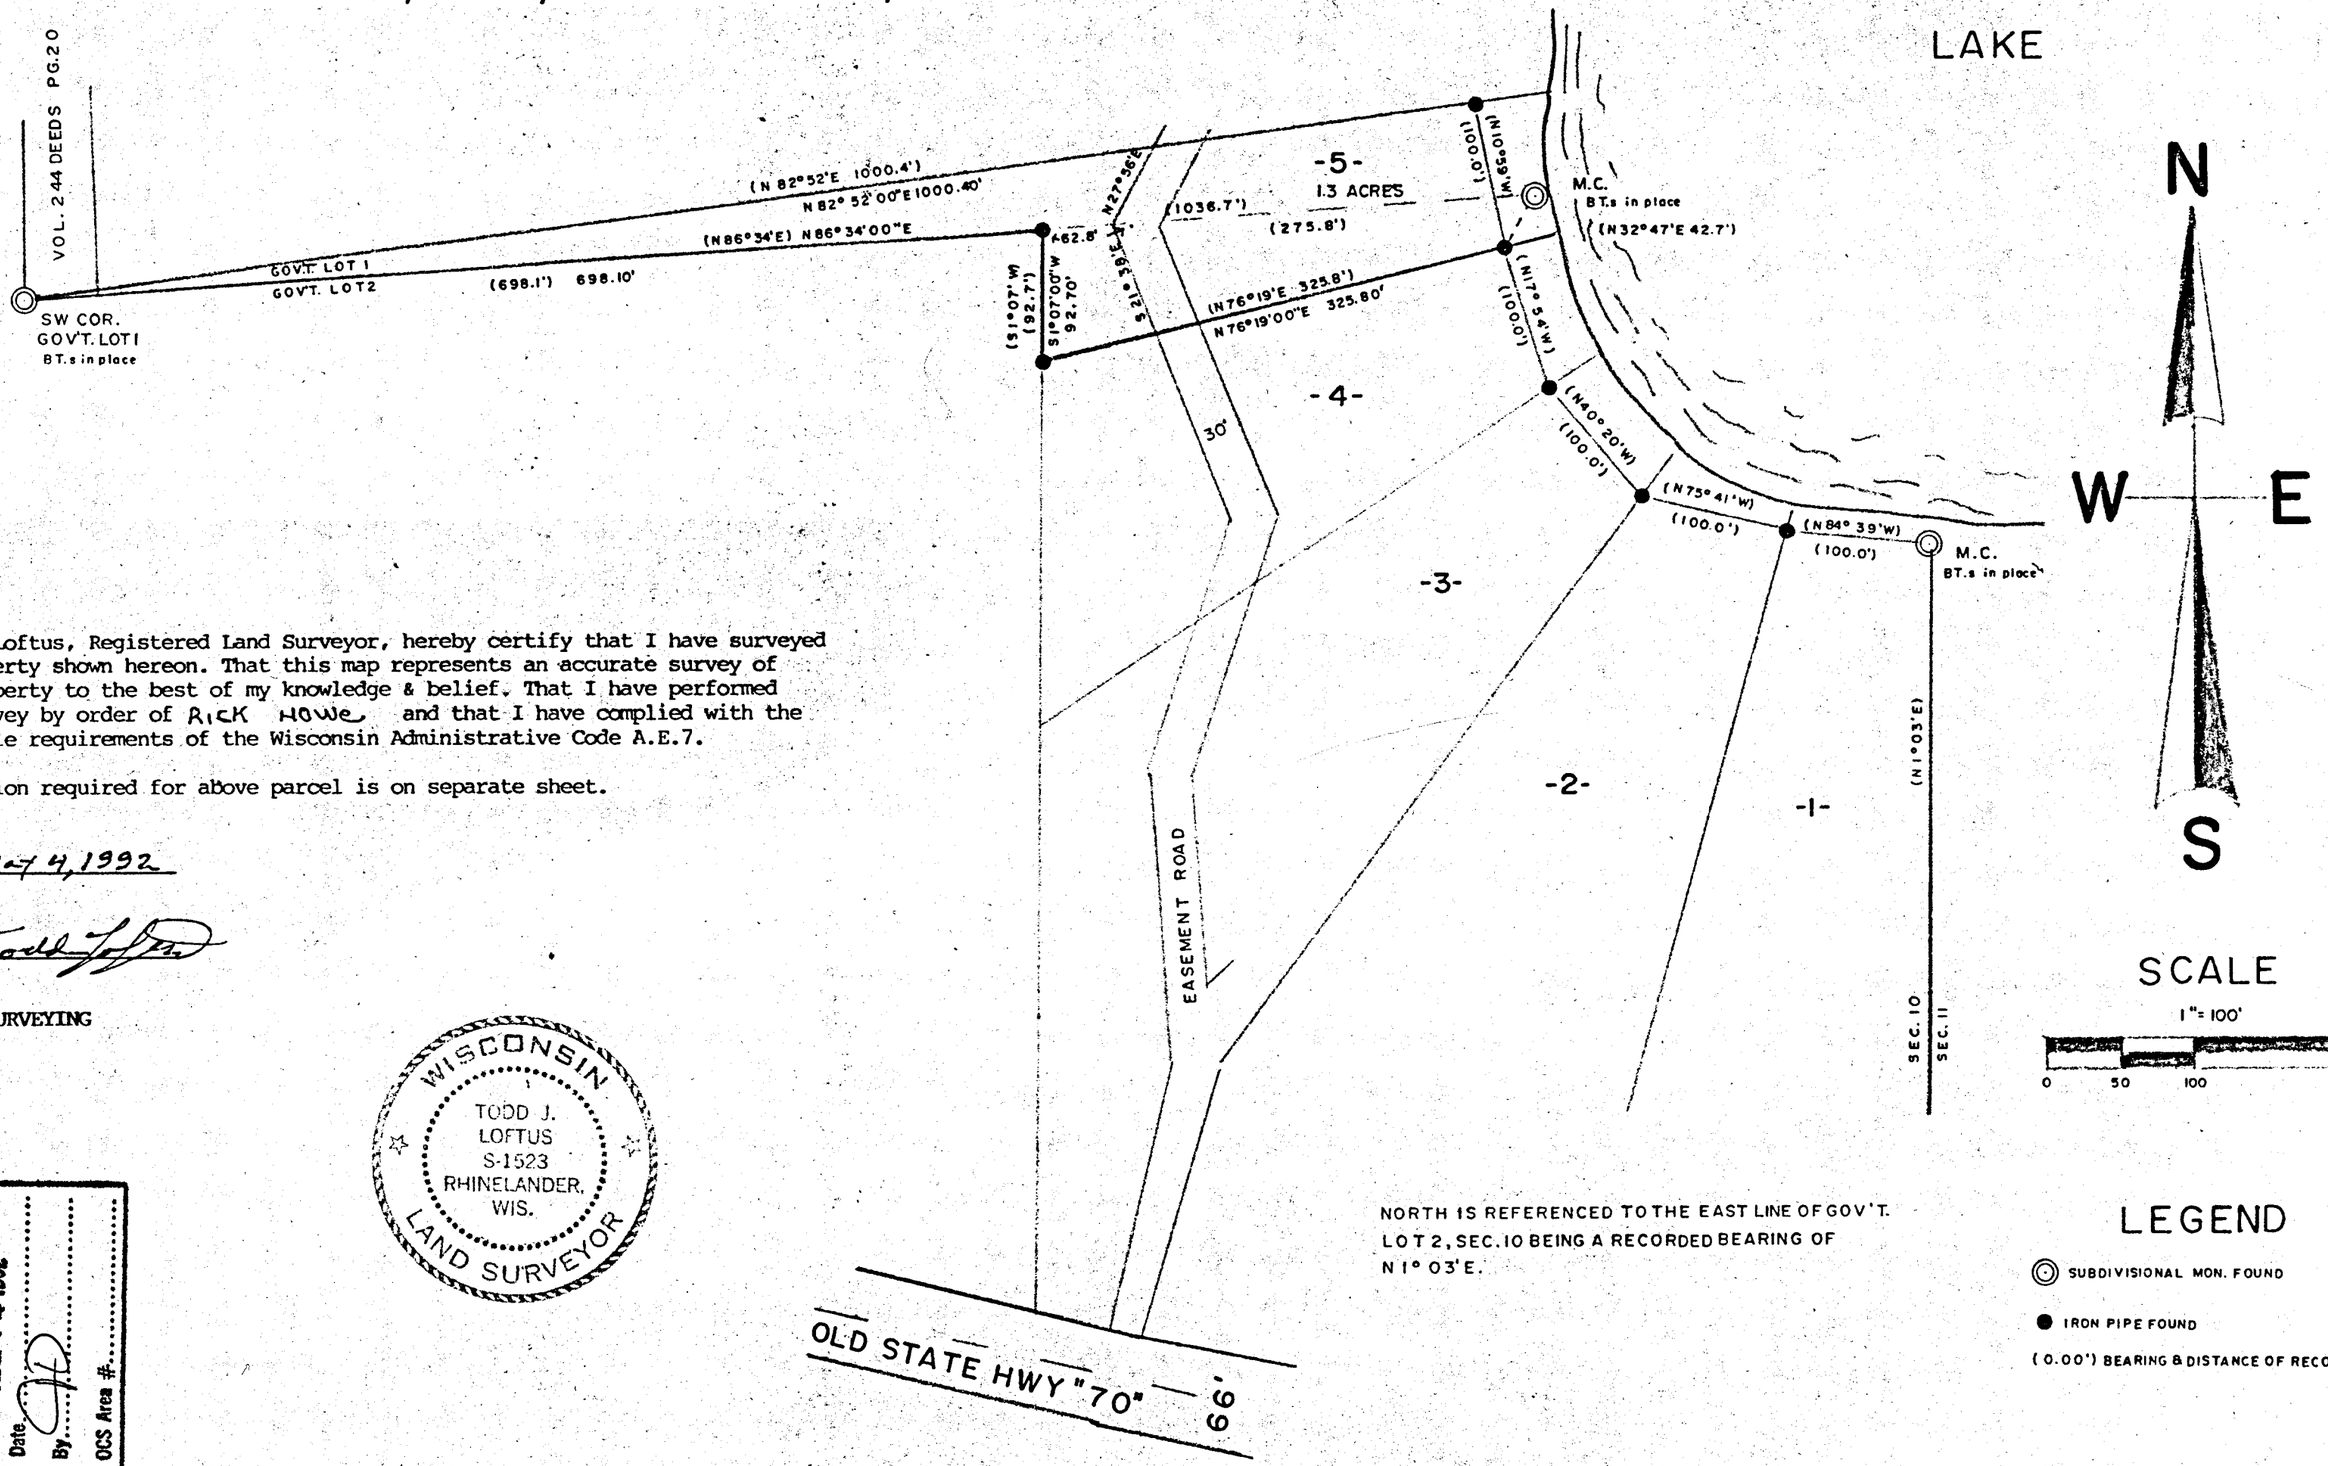

I, Todd Loftus, Registered Land Surveyor, hereby certify that I have surveyed the property shown hereon. That this map represents an accurate survey of said property to the best of my knowledge & belief. That I have performed this survey by order of Rick Howe and that I have complied with the applicable requirements of the Wisconsin Administrative Code A.E.7.

Description required for above parcel is on separate sheet.

DATE May 4, 1992

SIGNED Todd Loftus

LOFTUS SURVEYING

WISCONSIN
TODD J. LOFTUS
S-1523
RHINELANDER, WIS.
LAND SURVEYOR

A634d

RECEIVED & FILED #.....
Oneida County Surveyor's Office
AUG 14 1992
Date
By
OCS Area #.....

NORTH IS REFERENCED TO THE EAST LINE OF GOV'T. LOT 2, SEC. 10 BEING A RECORDED BEARING OF N 1° 03' E.

SCALE

1" = 100'

0 50 100 200

LEGEND

- SUBDIVISIONAL MON. FOUND
- IRON PIPE FOUND
- (0.00') BEARING & DISTANCE OF RECORD

1006B2