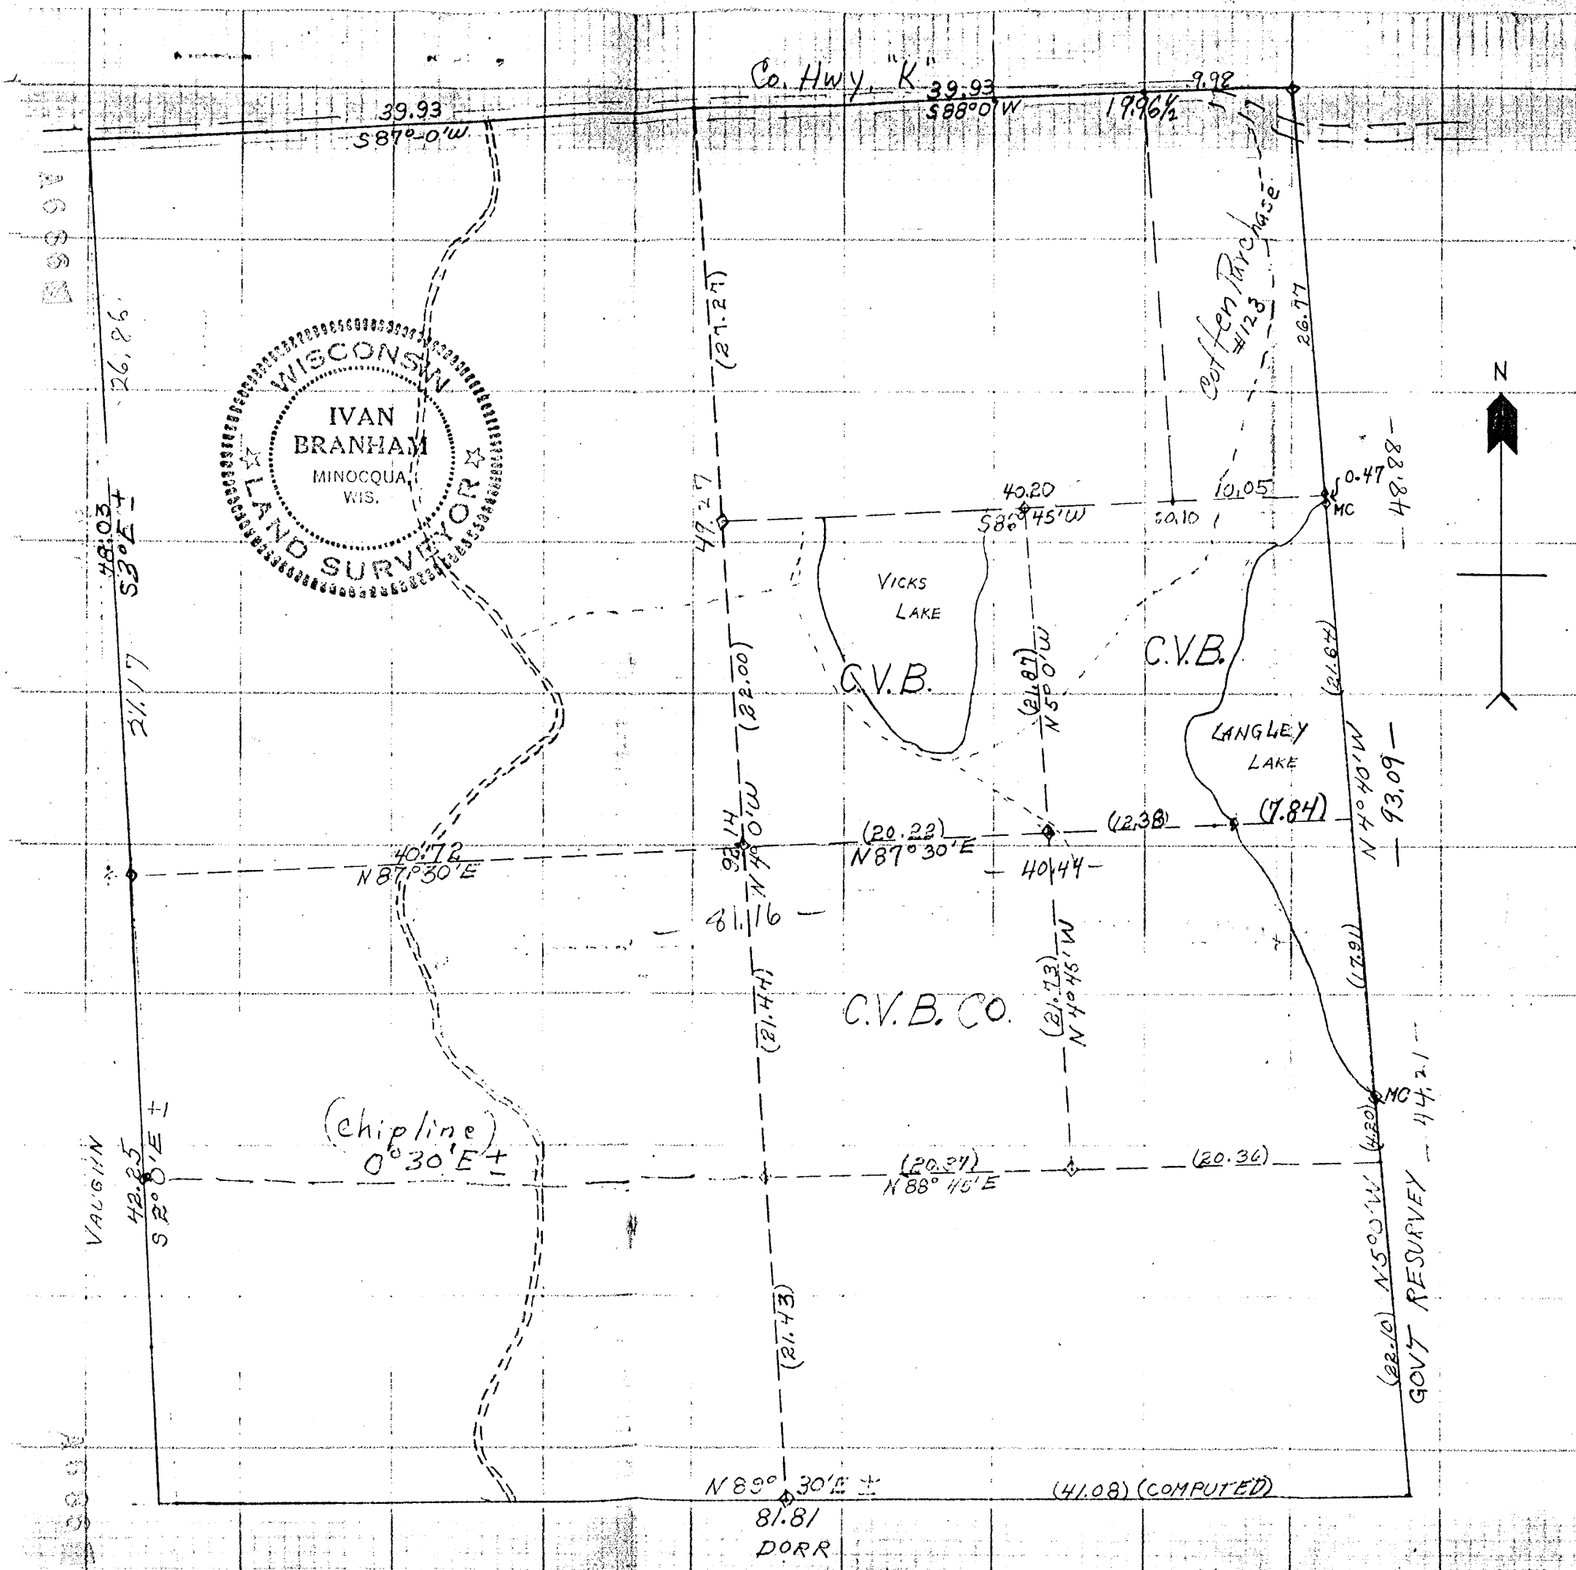

WISCONSIN
IVAN BRANHAM
MINOCQUA, WIS.
LAND SURVEYOR

RESURVEY PLAT OF SECTION 3 T36N R8E

WISCONSIN

C.V. BRANHAM LBR. CO.

ALL BEARINGS MAGNETIC.

THE S½ OF THE WEST LINE, THE SOUTH LINE, AND THE S¼ OF THE EAST LINE WERE TAKEN FROM PREVIOUS SURVEYS.

EAST LINE TAKEN FROM GOVERNMENT RESURVEY FOR SECTION 2, T36N R8E, DATED AND SIGNED SEPTEMBER 28, 1935 AT THE GENERAL LAND OFFICE, WASHINGTON, D.C.

LARGE AMOUNTS OF COMPASS VARIATION ON NORTH AND WEST SIDES OF LANGLEY LAKE AND IN THE CENTER OF THE SE¼.

SCALE: 1 INCH = 10 CHAINS

ERROR OF CLOSURE: 1 in 558

INSTRUMENTS: STAFF COMPASS AND CHAIN.

William E. Herron

FEBRUARY 6, 1956

MAP # A686
DATE FILED DEC 13 1933
BY
DESCRIPTION FILED
OCONTO CO. SURVEYOR'S OFFICE