A 719

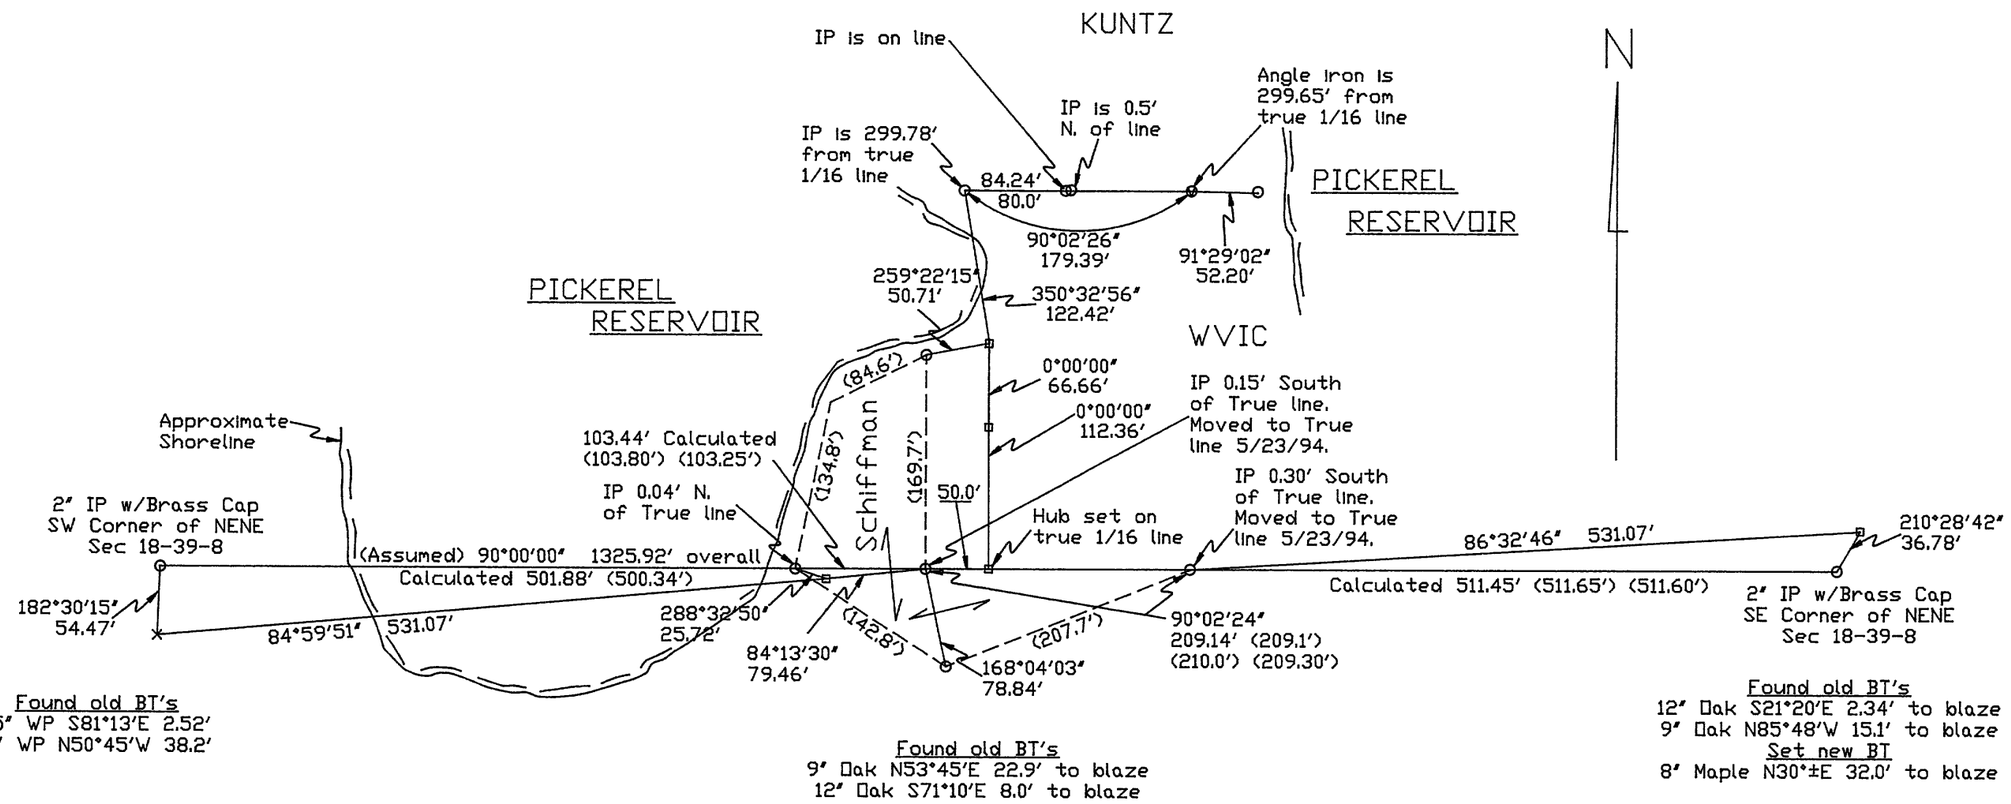

Found old BT's
15" WP S81°13'E 2.52'
8" WP N50°45'W 38.2'

Found old BT's
9" Oak N53°45'E 22.9' to blaze
12" Oak S71°10'E 8.0' to blaze

Found old BT's
12" Oak S21°20'E 2.34' to blaze
9" Oak N85°48'W 15.1' to blaze
Set new BT
8" Maple N30°±E 32.0' to blaze

SCALE
60 0 120 240

NOTES:
Line azimuths are measured clockwise from assumed North.

Survey information collected by R. C. Wylie on November 16, 1993.

LEGEND

———	Traverse line
— — —	1/16 line
- - - - - -	Previous survey line by others
⊗	2"x2" Angle Iron found
o	Iron Pipe found
●	Iron Pipe set
▫	2"x2" Hub set
×	Spike set
( )	Previous survey data

WISCONSIN VALLEY IMPROVEMENT CO.
WAUSAU, WISCONSIN

PICKEREL DAM
Area Property Survey

DRAWN BY	REVISIONS	PLOT DATE
L.R.H.		16-JAN-1995
SCALE: AS SHOWN		DRAWING NUMBER: 94001
DATE: 7-DEC-1993		

MAP # A 719
DATE FILED JAN 30 1995
BY
DESCRIPTION FILED
ONEIDA CO. SURVEYOR'S OFFICE

A 719