A0749

A0749

This map is a copy of a survey dated Aug 1965 from the files of Foltz and Associates, Inc. This map may not accurately portray the boundaries of the parcels shown or the improvements thereon, or reveal any encroachments that might now exist. This map should not be relied upon by anyone involved in selling, buying, building upon, mortgaging or guaranteeing title to the parcels shown. It is recommended that an updated survey be commissioned for any of these purposes.

Foltz and Associates, Inc.
8612 Highway 51 North
Minocqua, Wisconsin 54548
715-356-9485

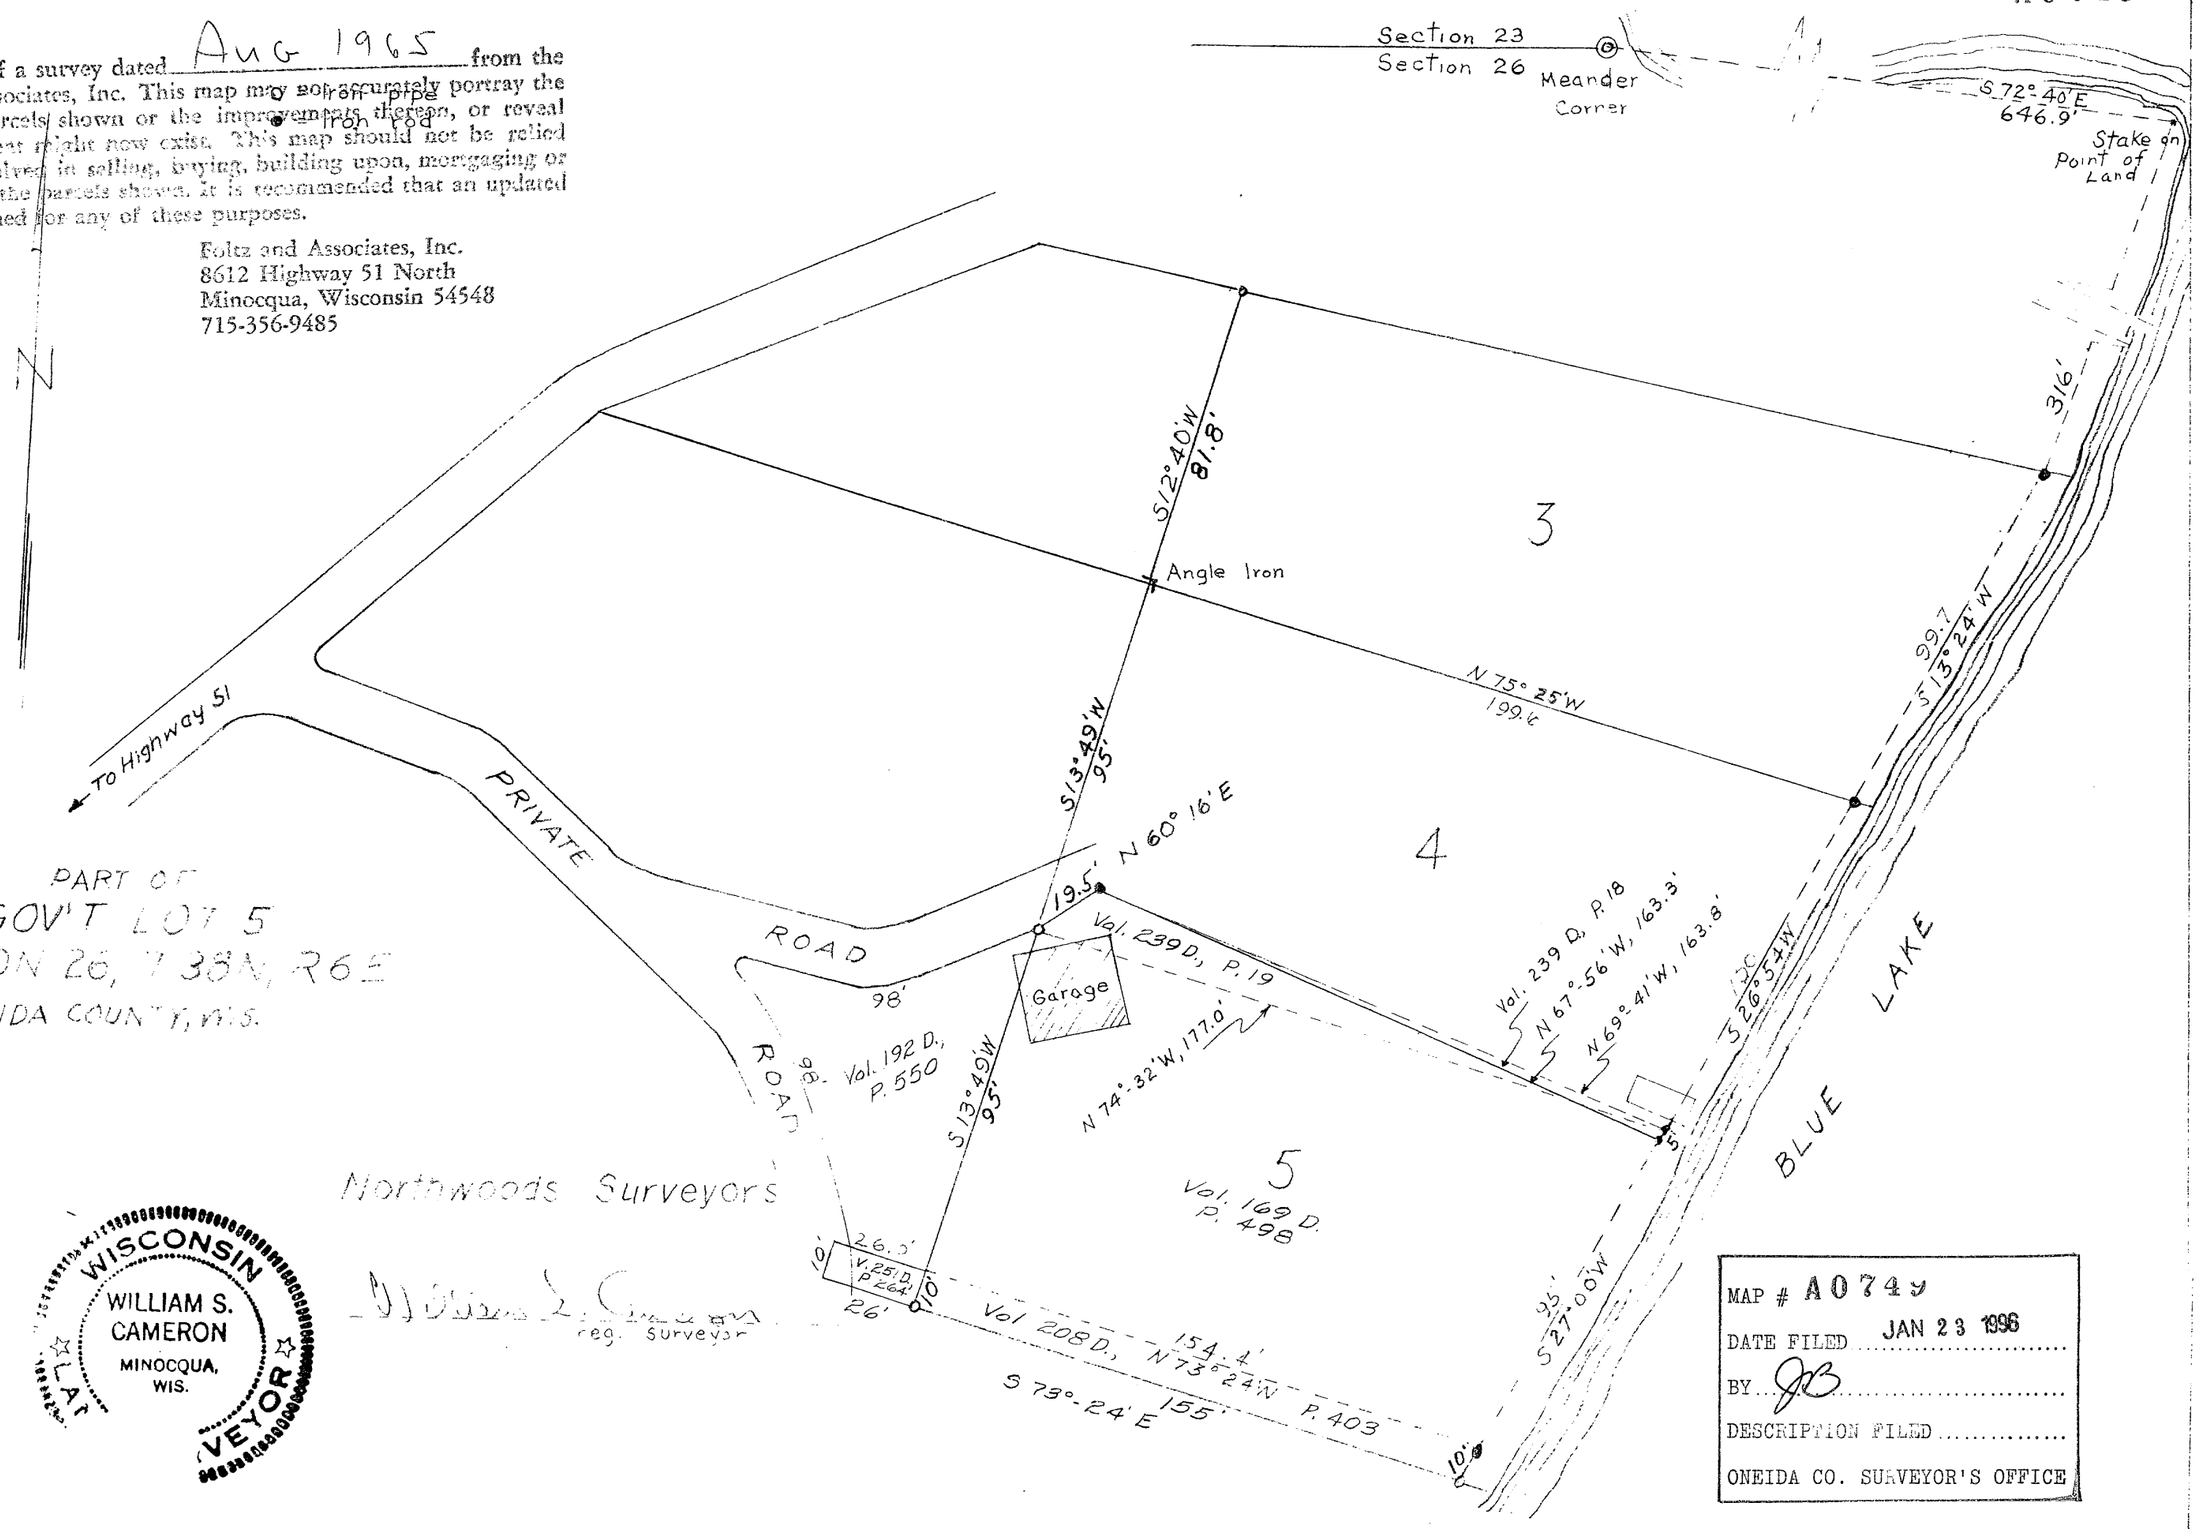

PART OF
GOV'T LOT 5
SECTION 26, T 38N, R6E
ONEIDA COUNTY, WIS.

Scale: 1" = 40'

August, 1959
Revised July, 1965
August, 1965

Northwoods Surveyors

William S. Cameron
reg. Surveyor

WISCONSIN
WILLIAM S. CAMERON
MINOCQUA, WIS.
LAND SURVEYOR

MAP # A0749
DATE FILED JAN 23 1996
BY JB
DESCRIPTION FILED
ONEIDA CO. SURVEYOR'S OFFICE

J. MARGITAN