804

MAP # A0804
DATE FILED JUN 02 1997
BY JB
DESCRIPTION FILED
ONEIDA CO. SURVEYOR'S OFFICE

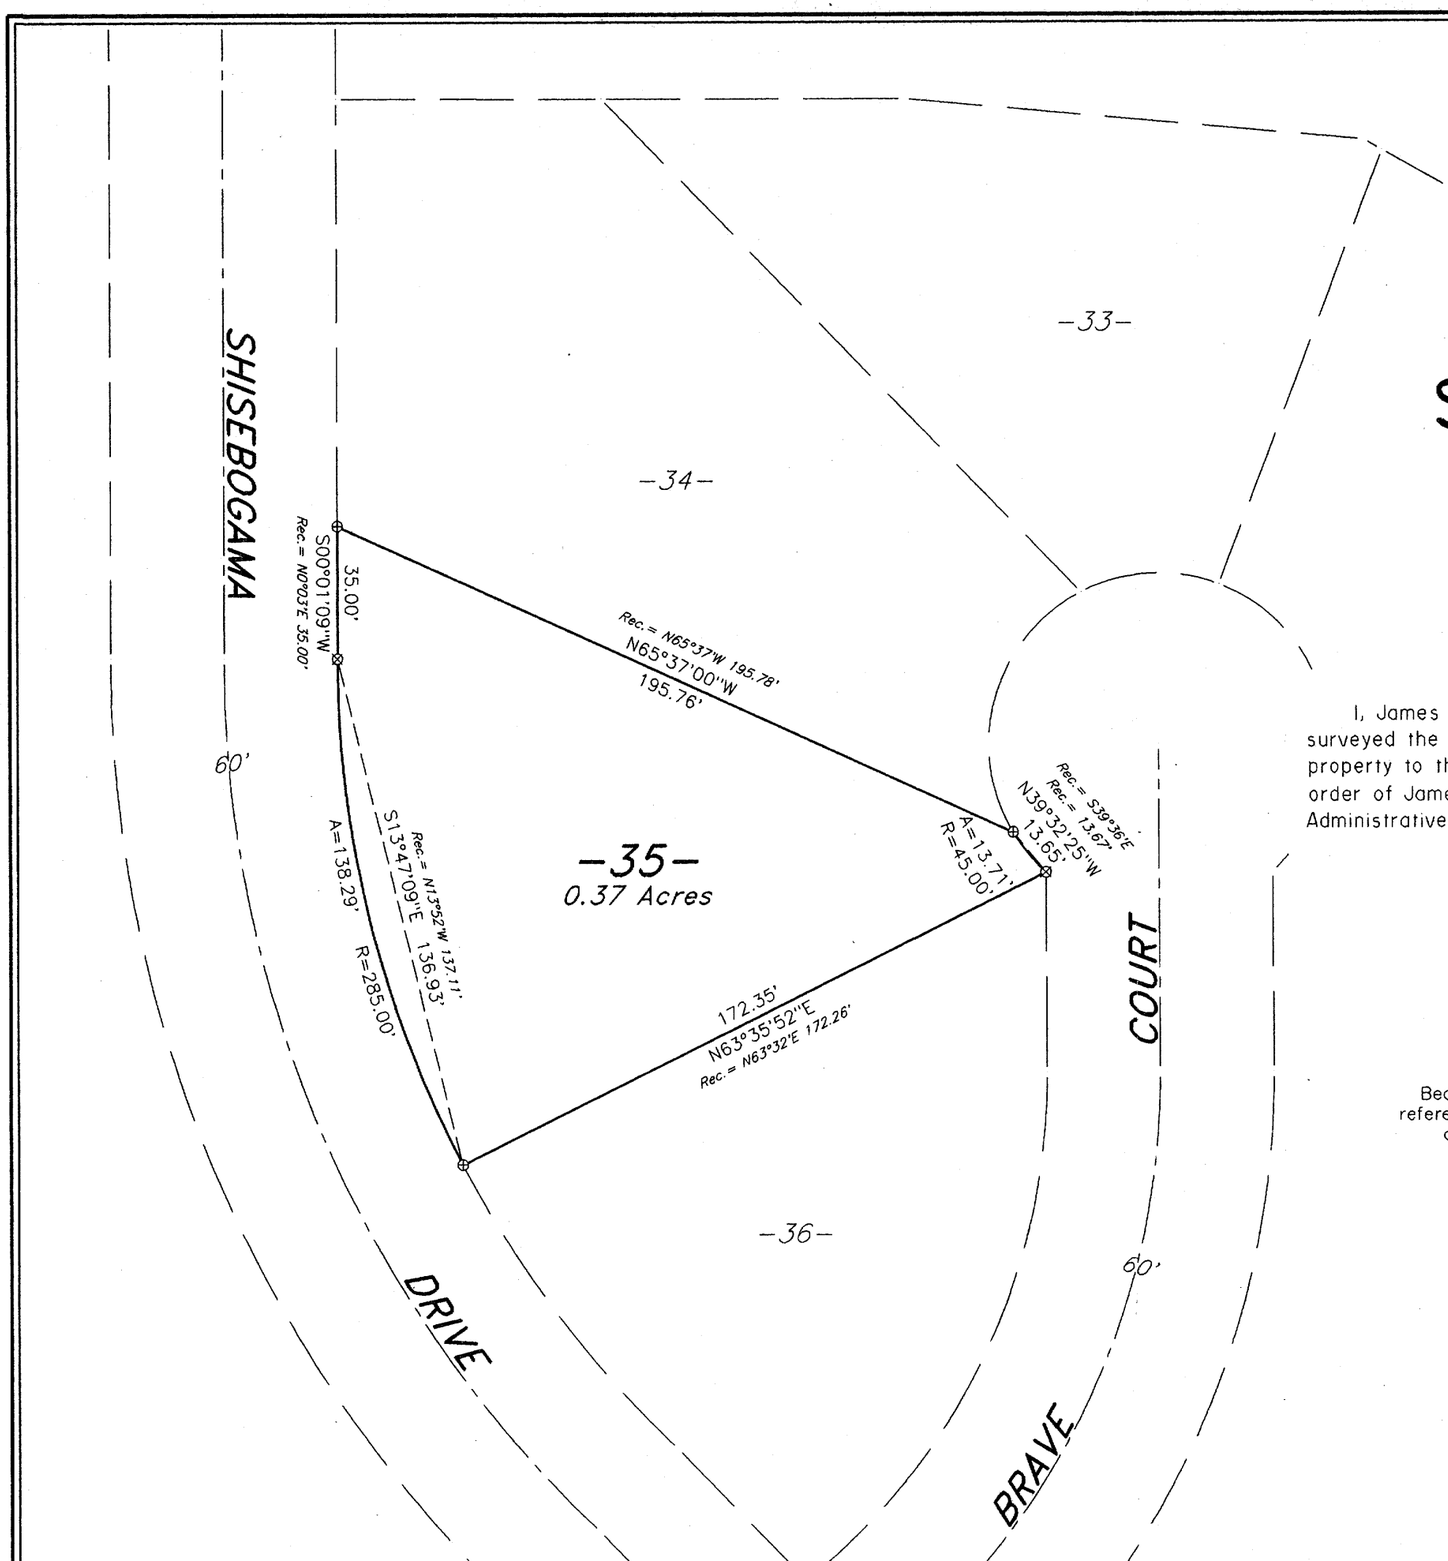

LOT 35, BLOCK 2
in the Plat of

ROCKWOOD ESTATES SOUTH DIVISION -1-

in

GOV'T. LOT 2
SECTION 1, T39N, R5E

Minocqua Township
Oneida County, Wisconsin

SURVEYOR'S CERTIFICATE

I, James D. Rein, Registered Land Surveyor No. S-1234, hereby certify that I have surveyed the property shown hereon; that this map represents an accurate survey of said property to the best of my knowledge and belief; that I have performed this survey by order of James E. Diener; and that I have complied with the requirements of Wisconsin Administrative Code A-E 7.

WISCONSIN JAMES D. REIN S-1234 MINOCQUA, WI LAND SURVEYOR

WILDERNESS SURVEYING, INC.

Registered Land Surveyor # S-1234
Dated this 22nd day of April, 1997

Bearing base assumed, referenced to the north line of Lot 35, bearing N65°37'W

SCALE 1"= 40'

0' 20' 40' 80'

LEGEND

⊗ = 2" dia. iron pipe found in place.

⊕ = 1" dia. iron pipe found in place.

WILDERNESS SURVEYING, INC.
Post Office Box 1111 - 8588 U.S. Highway 51
Minocqua, Wisconsin 54548-1111
Telephone (715) 356-5100