PART OF LOT 1, VILLAGE OF SUGAR CAMP PLAT, LOCATED IN GOV'T LOT 4, SEC. 12, T38N, R9E, TOWN OF SUGAR CAMP, ONEIDA COUNTY, WI.

MAP # A0805
DATE FILED JUL 03 1997
BY.....
DESCRIPTION FILED.....
ONEIDA CO. SURVEYOR'S OFFICE

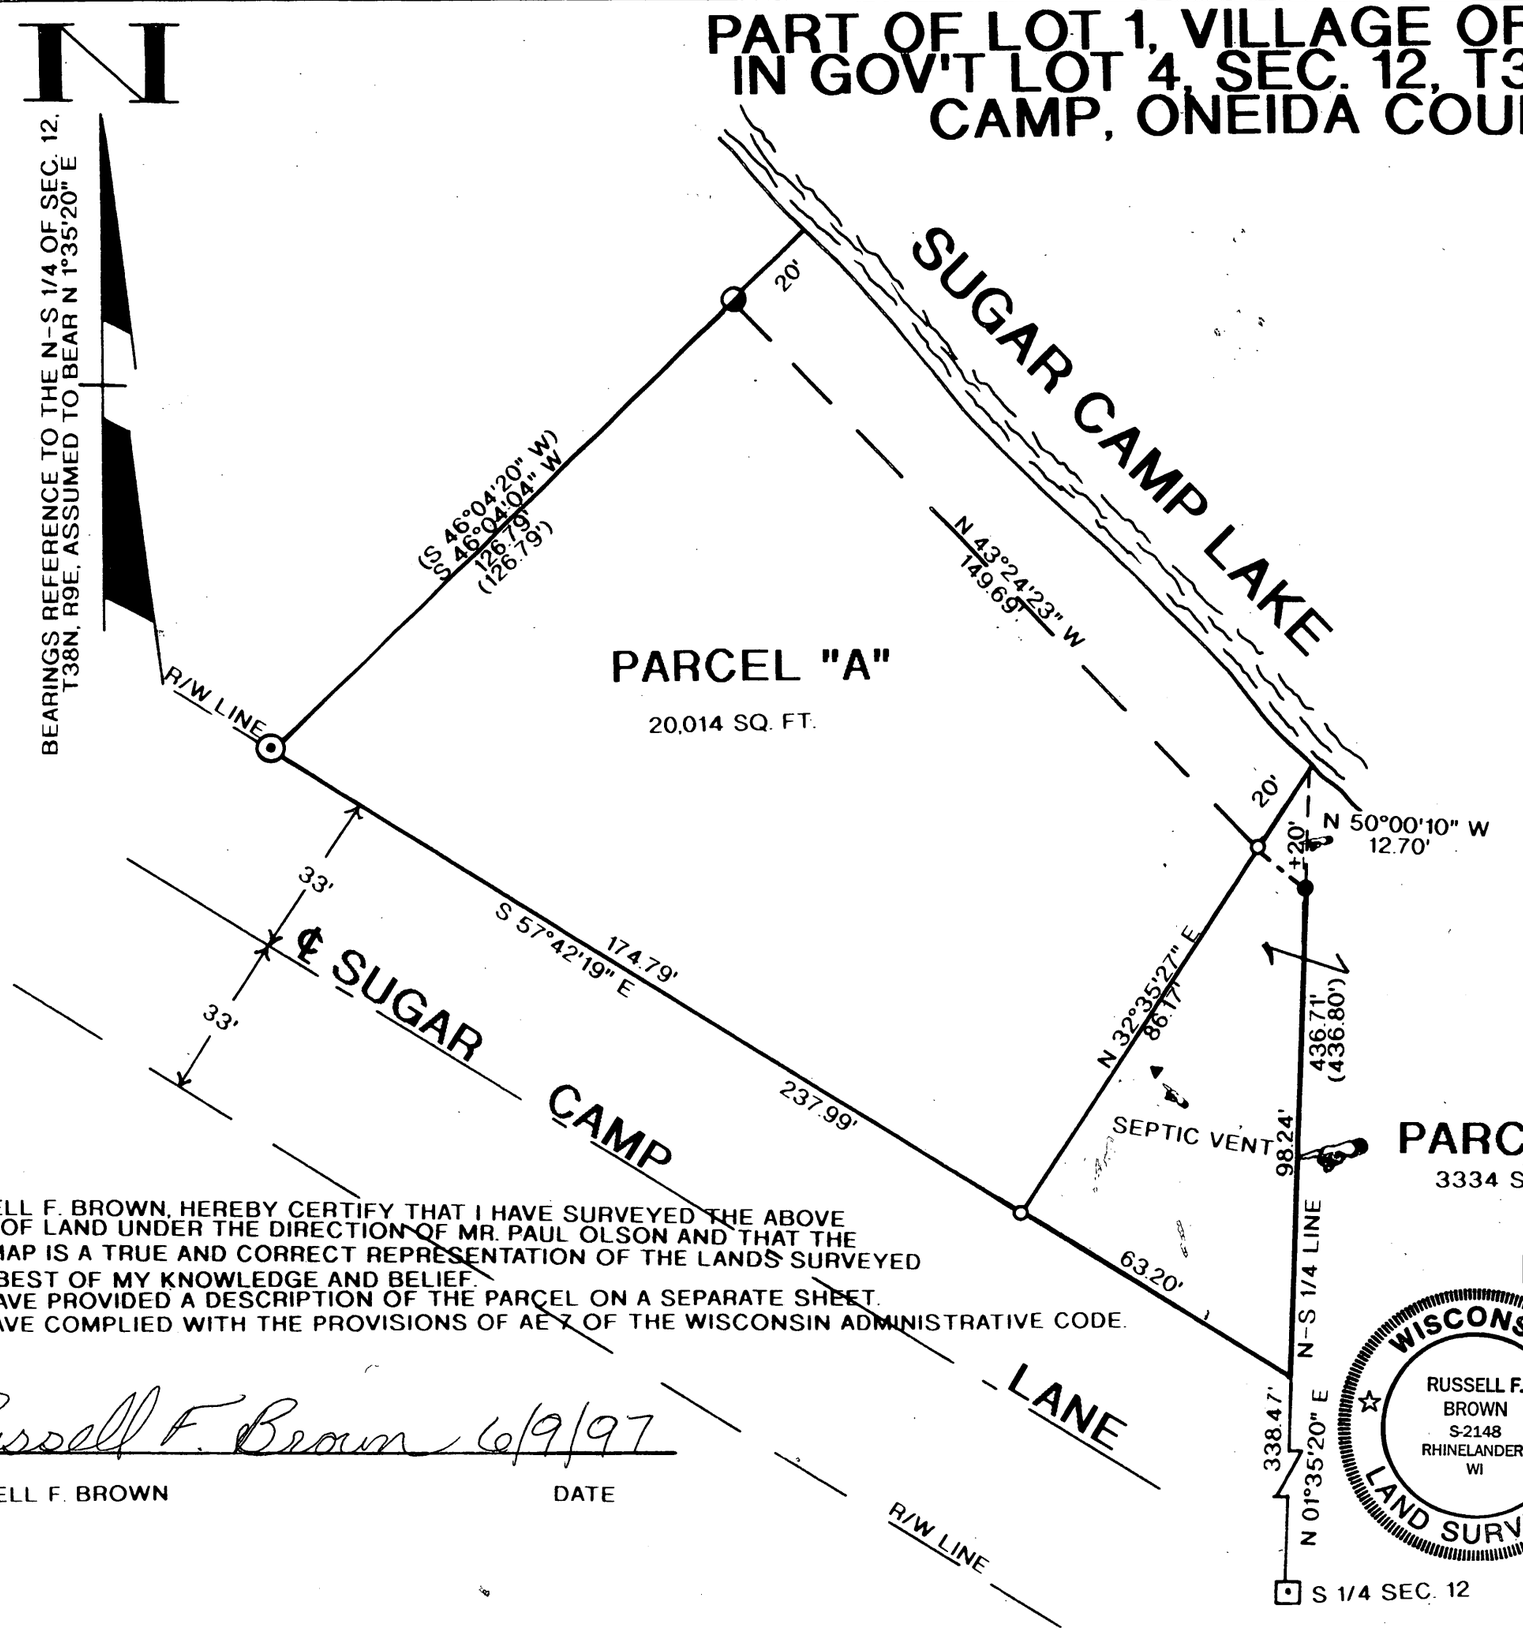

LEGEND

- ○ SET 1"X 24" IRON PIPE
- ● FOUND 1" IRON PIPE
- ◑ FOUND 1 1/4" IRON PIPE
- ⊙ FOUND 2" IRON PIPE
- ⊡ FOUND 6"X6" CONCRETE MONUMENT

I, RUSSELL F. BROWN, HEREBY CERTIFY THAT I HAVE SURVEYED THE ABOVE PARCEL OF LAND UNDER THE DIRECTION OF MR. PAUL OLSON AND THAT THE ABOVE MAP IS A TRUE AND CORRECT REPRESENTATION OF THE LANDS SURVEYED TO THE BEST OF MY KNOWLEDGE AND BELIEF.
THAT I HAVE PROVIDED A DESCRIPTION OF THE PARCEL ON A SEPARATE SHEET.
THAT I HAVE COMPLIED WITH THE PROVISIONS OF AE 7 OF THE WISCONSIN ADMINISTRATIVE CODE.

Russell F. Brown 6/9/97

RUSSELL F. BROWN — DATE

WISCONSIN
RUSSELL F. BROWN
S-2148
RHINELANDER, WI
LAND SURVEYOR

NOTE: PARCEL "B" TO BE ATTACHED TO LANDS TO THE EAST AND NOT TO BE SOLD SEPERATE UNLESS APPROVED BY ONEIDA COUNTY ZONING.

SURVEY FOR
PAUL OLSEN

SCALE: 1'=30"	APPROVED BY:	DRAWN BY JL
DATE: 6/5/97		REVISED

GENISOT & ASSOCIATES INC.
RHINELANDER, WI
DRAWING NUMBER **9749**

12 X 18 PRINTED ON NO. 1000H CLEARPRINT ®