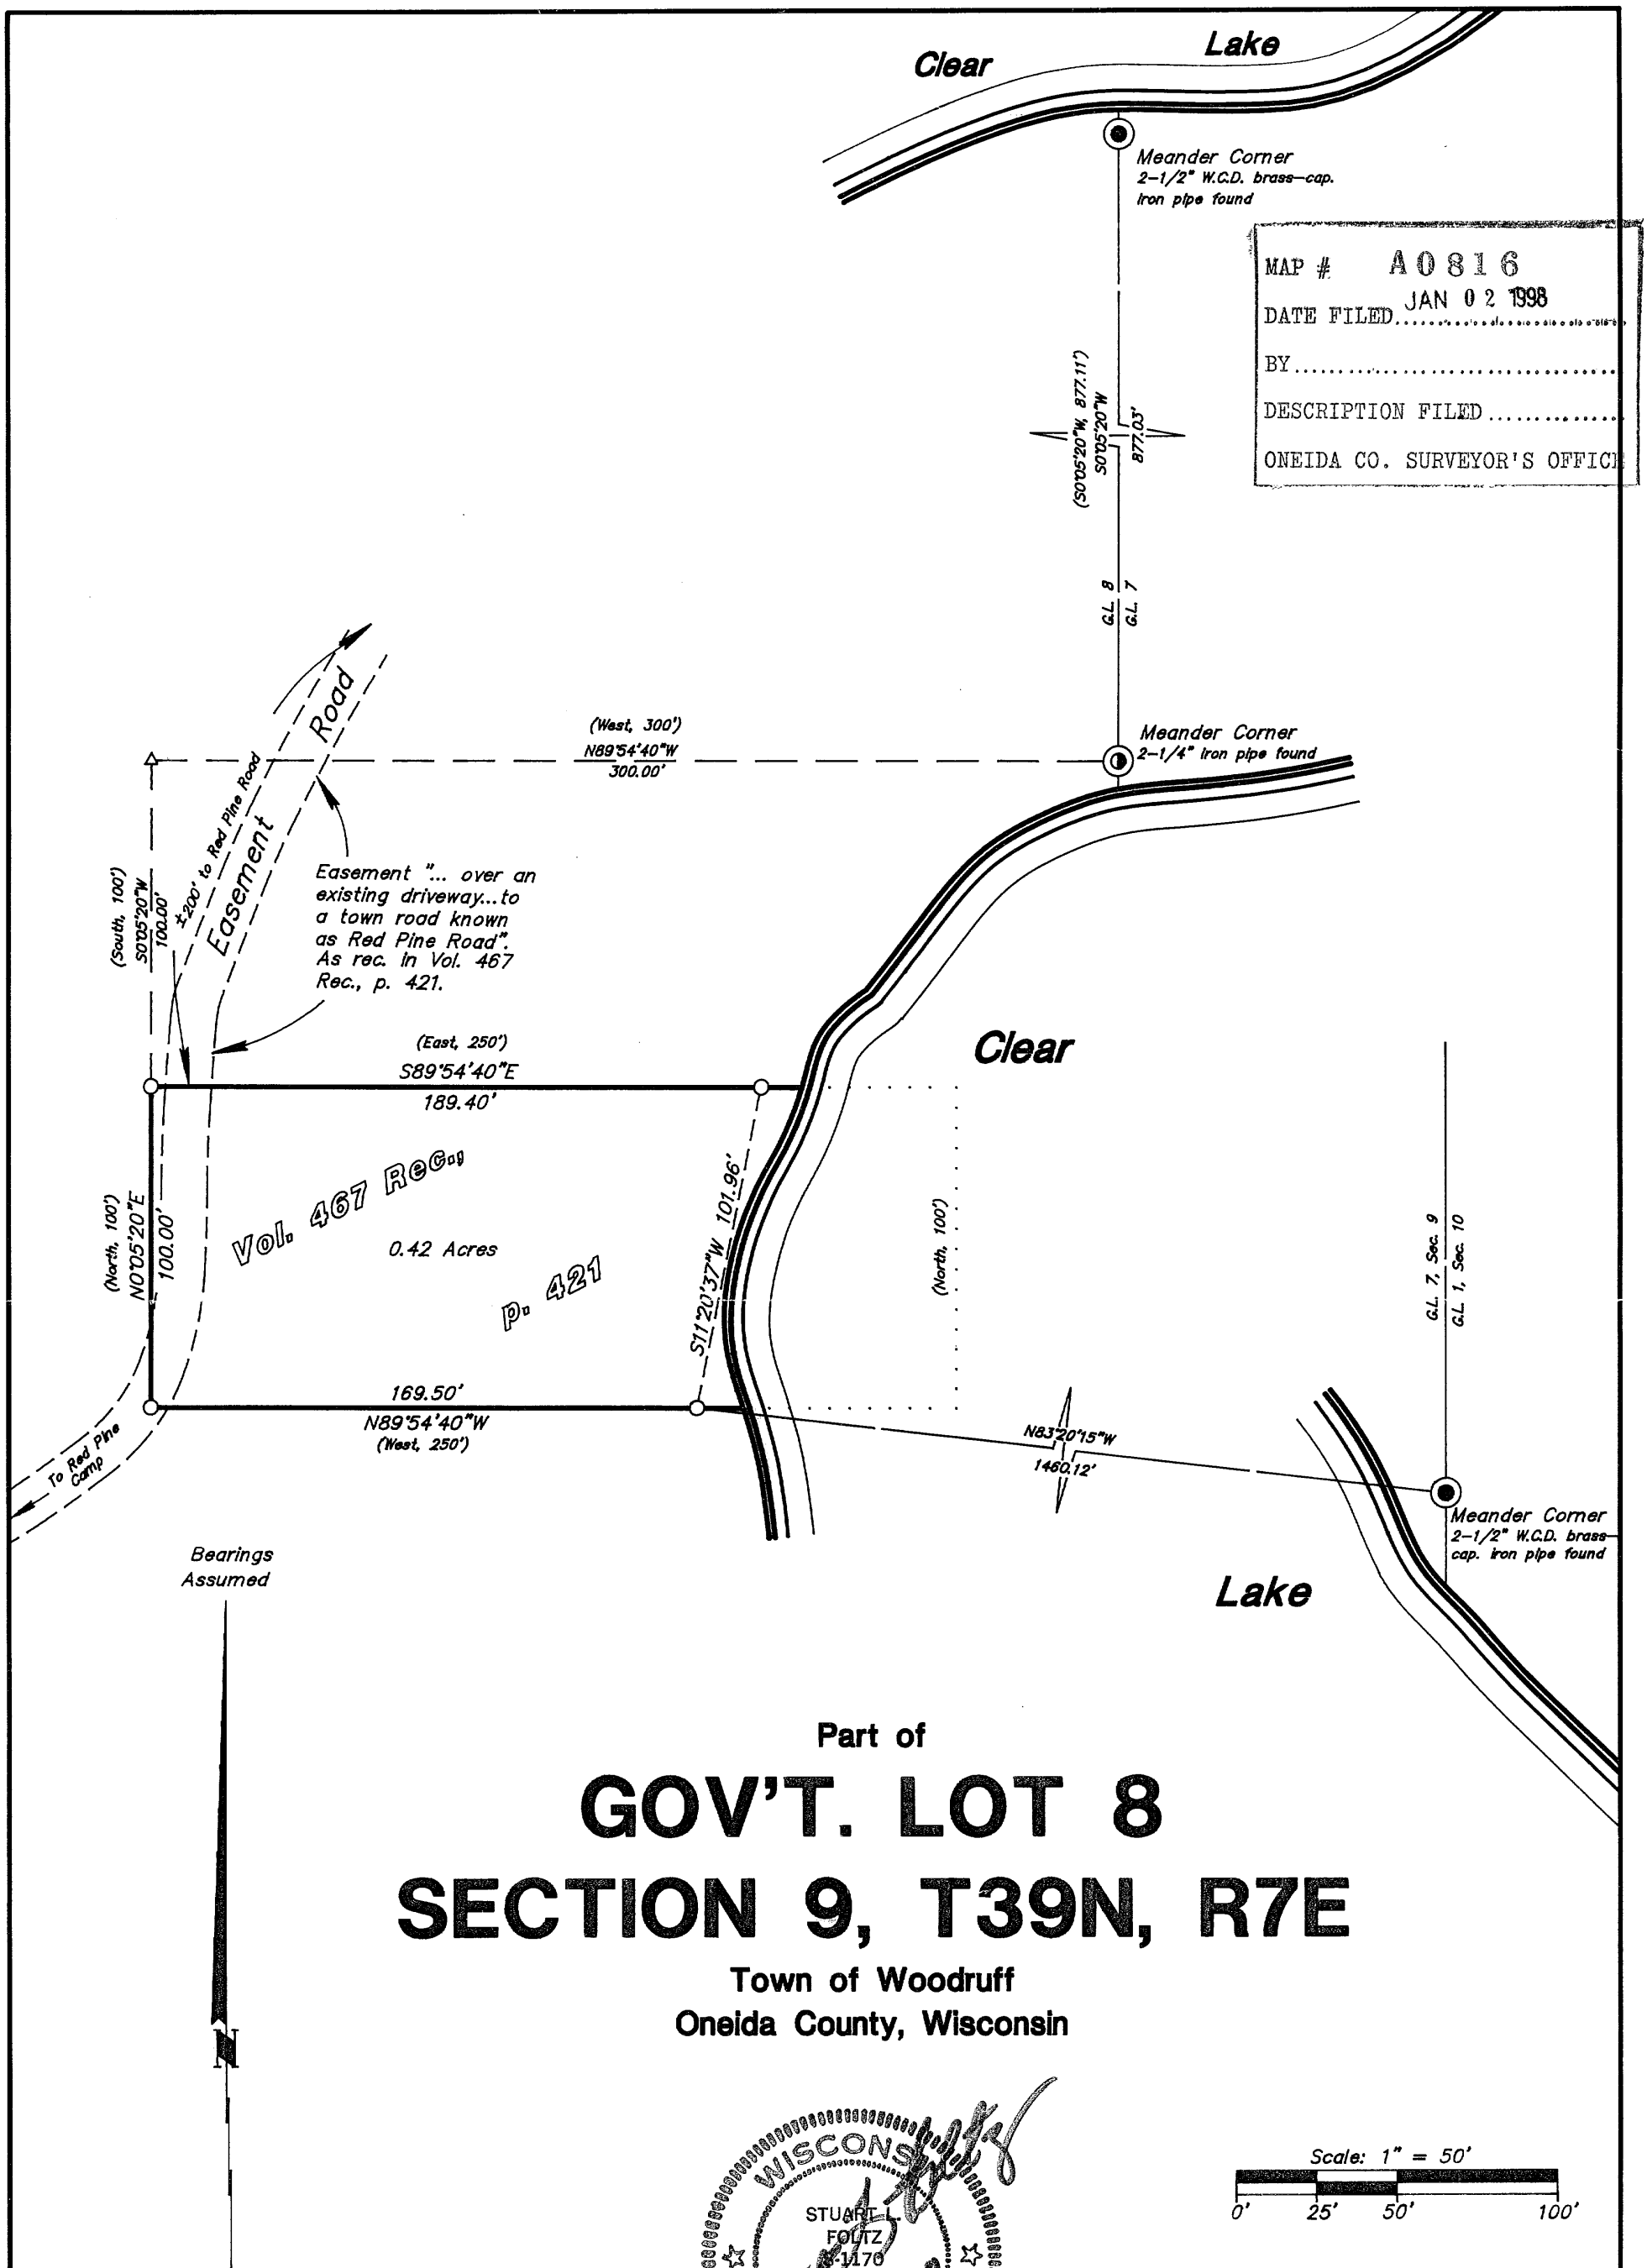


Part of

# GOV'T. LOT 8
# SECTION 9, T39N, R7E

**Town of Woodruff**
**Oneida County, Wisconsin**

WISCONSIN STUART L. FOLTZ S-1170 WOODRUFF, WIS. 11/26/97 LAND SURVEYOR

Scale: 1" = 50'
0' 25' 50' 100'

○ = 1" iron pipe set
( ) = previously recorded

*I hereby certify to the present owner(s) and/or purchaser(s) of the property included in this survey, and to those who mortgage or guarantee title for the present owner(s) or purchaser(s) within one year from the date hereof, that this survey was performed in accordance with acceptable professional standards; that the survey data shown hereon is, to the best of my knowledge, information and belief, a true and accurate representation thereof; that any legal descriptions conforming to this survey have been provided on separate sheets; and that this survey was performed by order of Irene Boudreaux.*

**Foltz and Associates, Inc.**
Surveyors Architects Engineers
8812 Highway 51 North, Minocqua, Wisconsin 54548
(715) 356-9485 fax (715) 356-1841

C. Winkler 15-9-397


A0816