A0846

A0846

Parcel "B"
of Certified Survey Map recorded in Vol. 1 of Survey Maps at Pg. 185

being part of Government Lot 3, Section 33
T 39 N, R 11 E
Three Lakes Township
Oneida County, Wisconsin

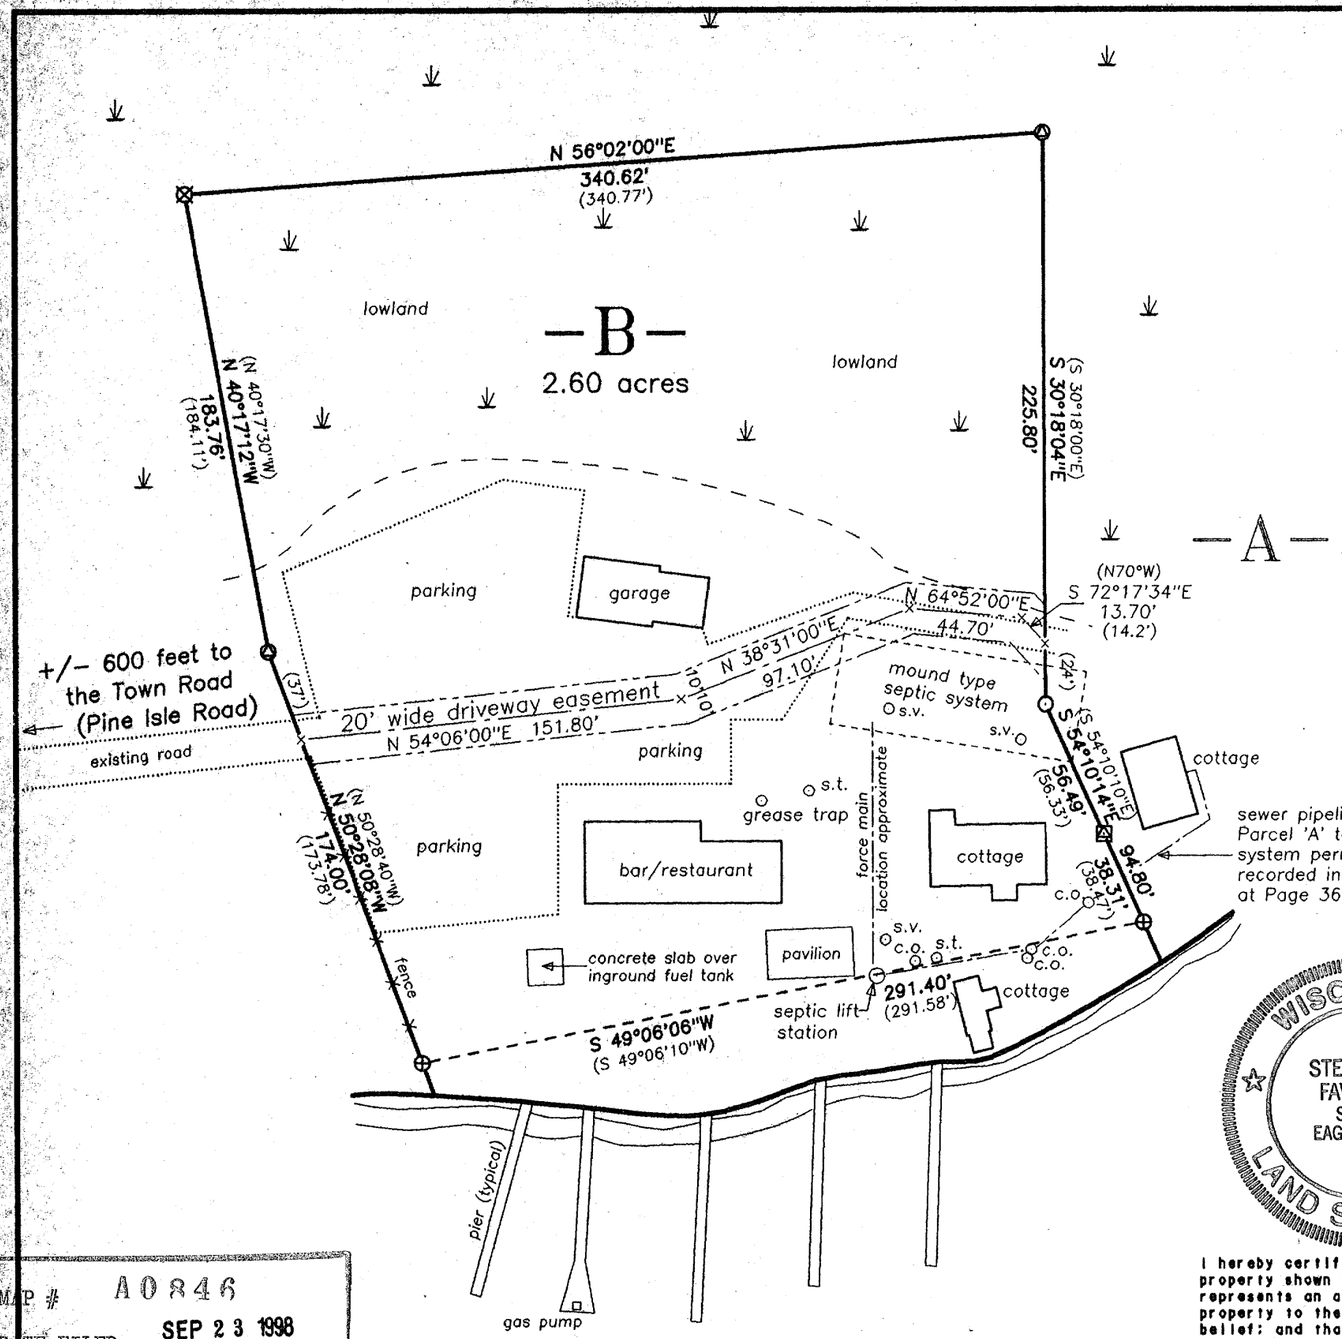

RECORD BEARINGS
referenced to the north line of
Parcel "B" of Vol. 1 CS, Pg. 185
bearing N 56°02'00"E.

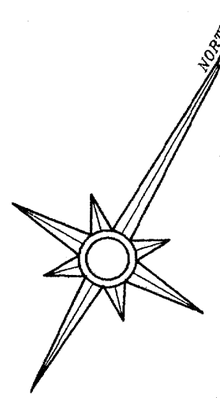

Legend

- ⊙ 1" diameter iron pipe set
- ⊠ 3/4" diameter iron rod found
- ⊕ 1-1/4" diameter iron rod found
- ⊠ 1-1/4" diameter iron pipe found
- × computed position
- ( ) recorded as
- s.v. septic vent
- s.t. septic tank
- c.o. septic cleanout

60 0 60 120 180
GRAPHIC SCALE – FEET Scale 1" = 60'

WISCONSIN
STEPHEN J. FAVORITE
S-1616
EAGLE RIVER, WI
LAND SURVEYOR

I hereby certify that I have surveyed the property shown hereon; that this map represents an accurate survey of said property to the best of my knowledge and belief; and that I have complied with the applicable requirements of the Wisconsin Administrative Code Section A-E 7.

Stephen J. Favorite 6/25/98
Stephen J. Favorite
Registered Land Surveyor #S-1616

Reference: Oneida Title & Abstract, Inc. Title Commitment No. ON-24759 dated 4/28/98

SURVEY FOR:
Dago, Inc.
c/o Burkett & Associates
P.O. Box 2001
Eagle River, WI 54521

SCALE: 1" = 60' DATE: 06/25/98 DRAWN BY: DAK

MAP NO. 9870

FAVORITE SURVEYING, S.C.
701E NORTH RAILROAD STREET
EAGLE RIVER, WISCONSIN 54521

MAP # A0846
DATE FILED SEP 23 1998
BY JB
DISC.
ONEIDA CO. SURVEYOR'S OFFICE

MEDICINE LAKE

A0846