A0851

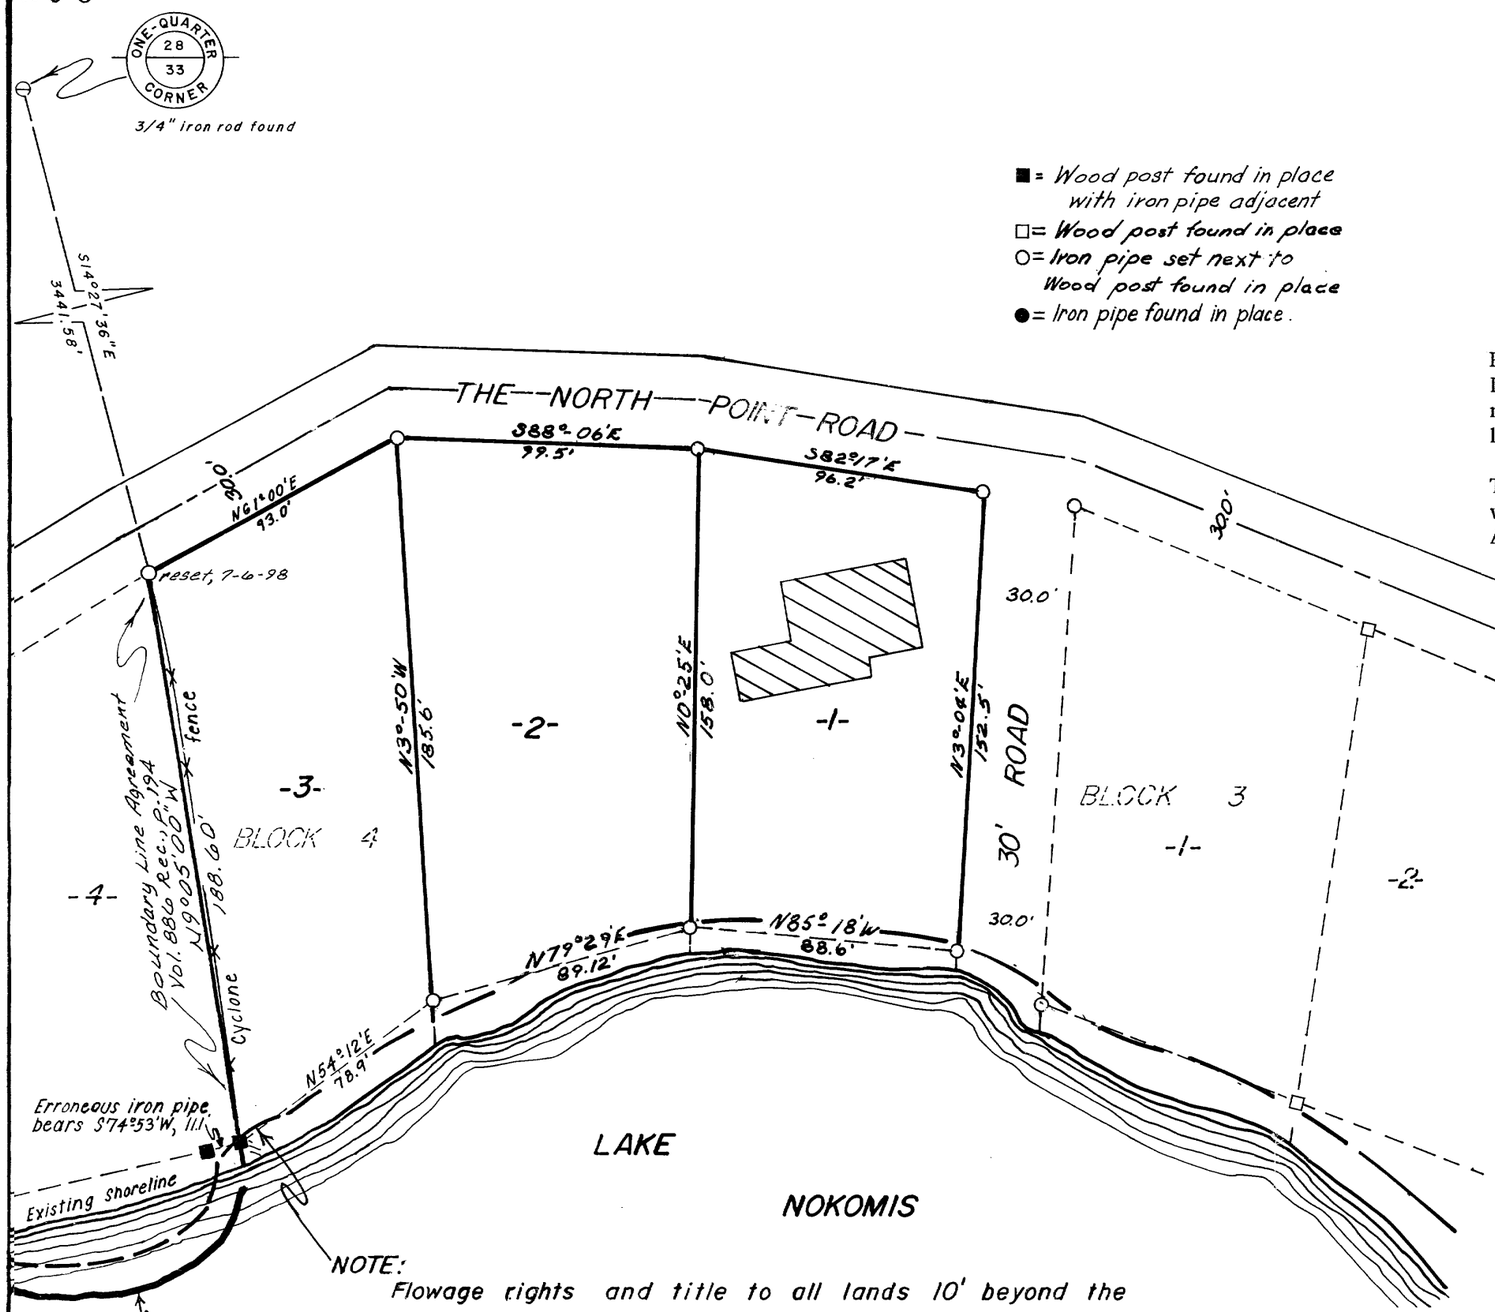

■ = Wood post found in place with iron pipe adjacent

□ = Wood post found in place

○ = Iron pipe set next to Wood post found in place

● = Iron pipe found in place.

Bearings Magnetic

WISCONSIN
STUART L. FOLTZ
S-1170
WOODRUFF, WIS.
LAND SURVEYOR

MAP #	A0851
DATE FILED	NOV 06 1998
BY	JB
DESCRIPTION FILED	
ONEIDA CO. SURVEYOR'S OFFICE	

Revised September 25, 1998: by Foltz and Assoc., Inc., recovered and verified corners of Lot 3, reset northwest corner, tied to 28/33 ¼ corner, marked lines, and added Boundary Line Agreement.

This survey was done by order of Jeff Ernst who has waived the applicable requirements of Wisconsin Administrative Code Chapter AE-7.

LOTS 1-3, BLOCK 4

Being part of the

POINT-O-PINES PLAT

Part of the

NW 1/4 of the SE 1/4
SECTION 33, T36N, R6E

Oneida County, Wis.

WISCONSIN
ROBERT H. WINAT
S-1040
TOMAHAWK, WIS.
LAND SURVEYOR

NOTE:
Flowage rights and title to all lands 10' beyond the high-water mark of LAKE NOKOMIS is retained by the Wisconsin Valley Improvement Company.

Scale 1" = 50'

January, 1972
Revised:
August, 1973 (Added Lot 3, Block 4).

Northwoods Surveyors Inc.
Robert H. Winat
Land Surveyor

10-93-366

A0851