A0866

LOT 14
in the Plat of
DOOLITTLE–BARDEN'S WAH–CA–ZI–ZI
Part of
GOV'T. LOT 3
SECTION 25, T39N, R6E
Minocqua Township
Oneida County, Wisconsin

Bearing base assumed, referenced to the Lot 14 meander line bearing S53°22'00"E

SURVEYOR'S CERTIFICATE

I, James D. Rein, Registered Land Surveyor No. S-1234, hereby certify that I have surveyed the property shown hereon; that this map represents an accurate survey of said property to the best of my knowledge and belief; that I have performed this survey by order of Ed Carlson; and that I have complied with the requirements of Wisconsin Administrative Code A-E 7.

WISCONSIN
JAMES D. REIN
S-1234
MINOCQUA, WI
LAND SURVEYOR

WILDERNESS SURVEYING, INC.

Registered Land Surveyor # S-1234
Dated this 11th day of November, 1998

MAP # A0866
DATE FILED FEB 26 1999
BY DAP
DESCRIPTION FILED
ONEIDA CO. SURVEYOR'S OFFICE

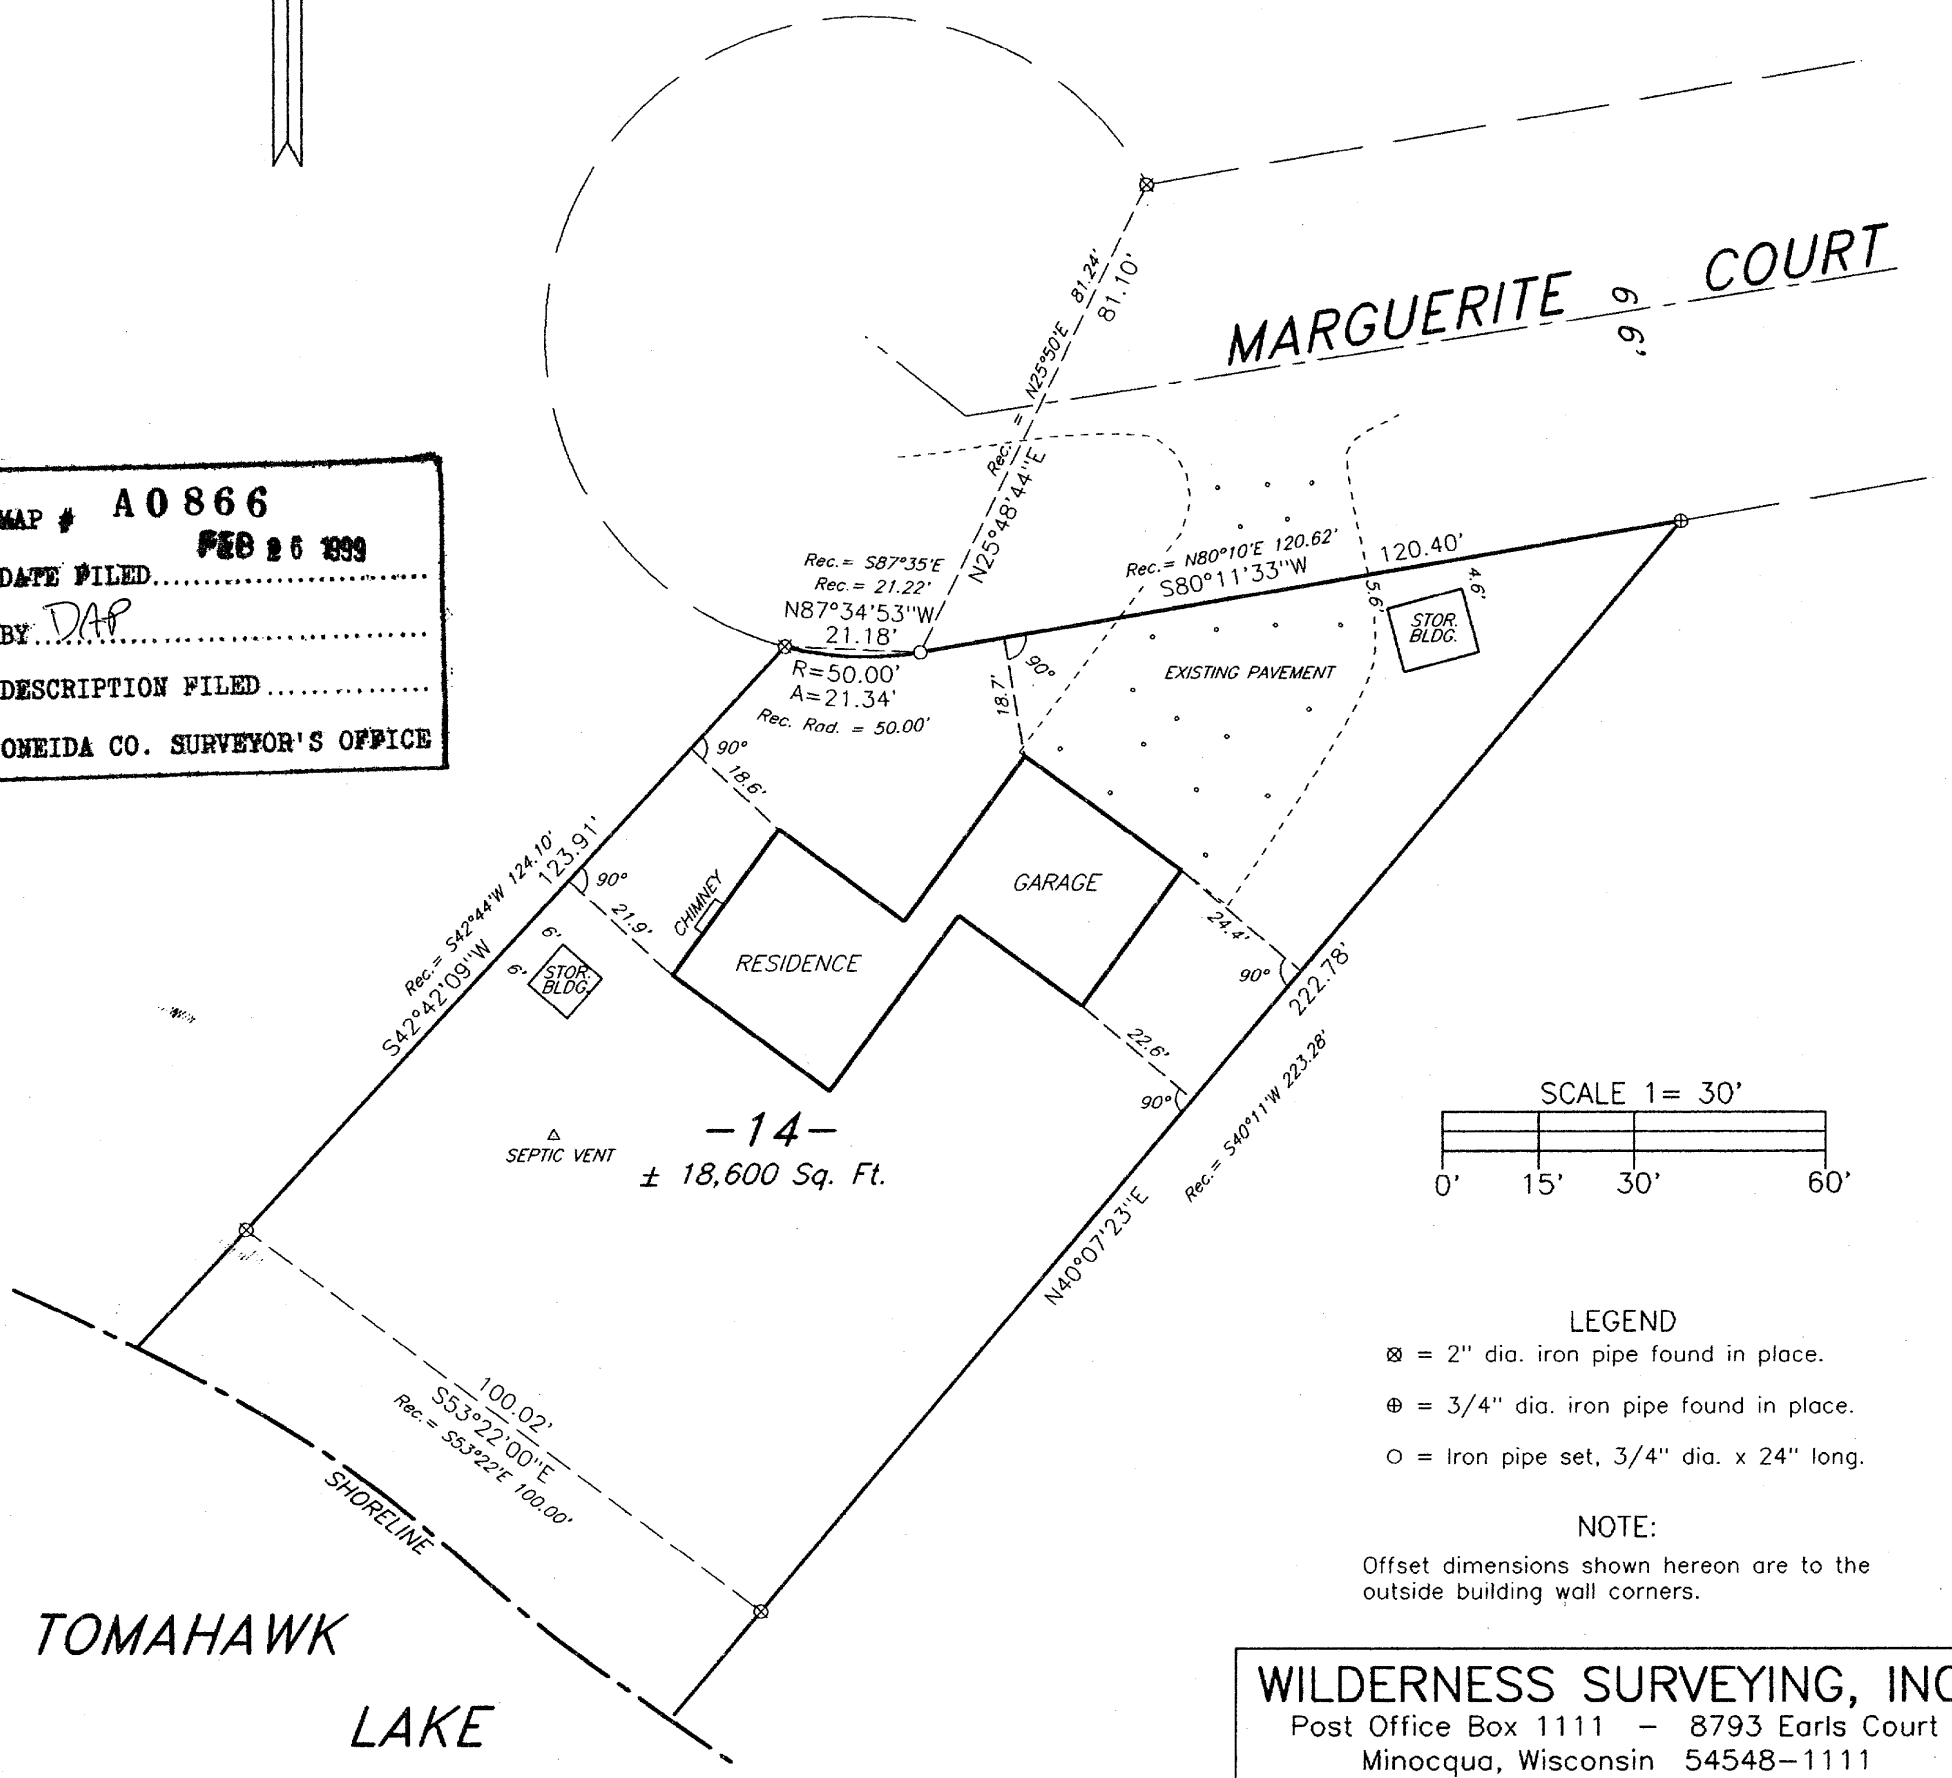

SCALE 1= 30'

0' 15' 30' 60'

LEGEND

⊠ = 2" dia. iron pipe found in place.

⊕ = 3/4" dia. iron pipe found in place.

○ = Iron pipe set, 3/4" dia. x 24" long.

NOTE:

Offset dimensions shown hereon are to the outside building wall corners.

WILDERNESS SURVEYING, INC.
Post Office Box 1111 – 8793 Earls Court
Minocqua, Wisconsin 54548–1111
Telephone (715) 356–5100

Map Number: 98–189
File Number: 25–396
Drafted by: M. Oestreich

Revisions:

A0866