A0870

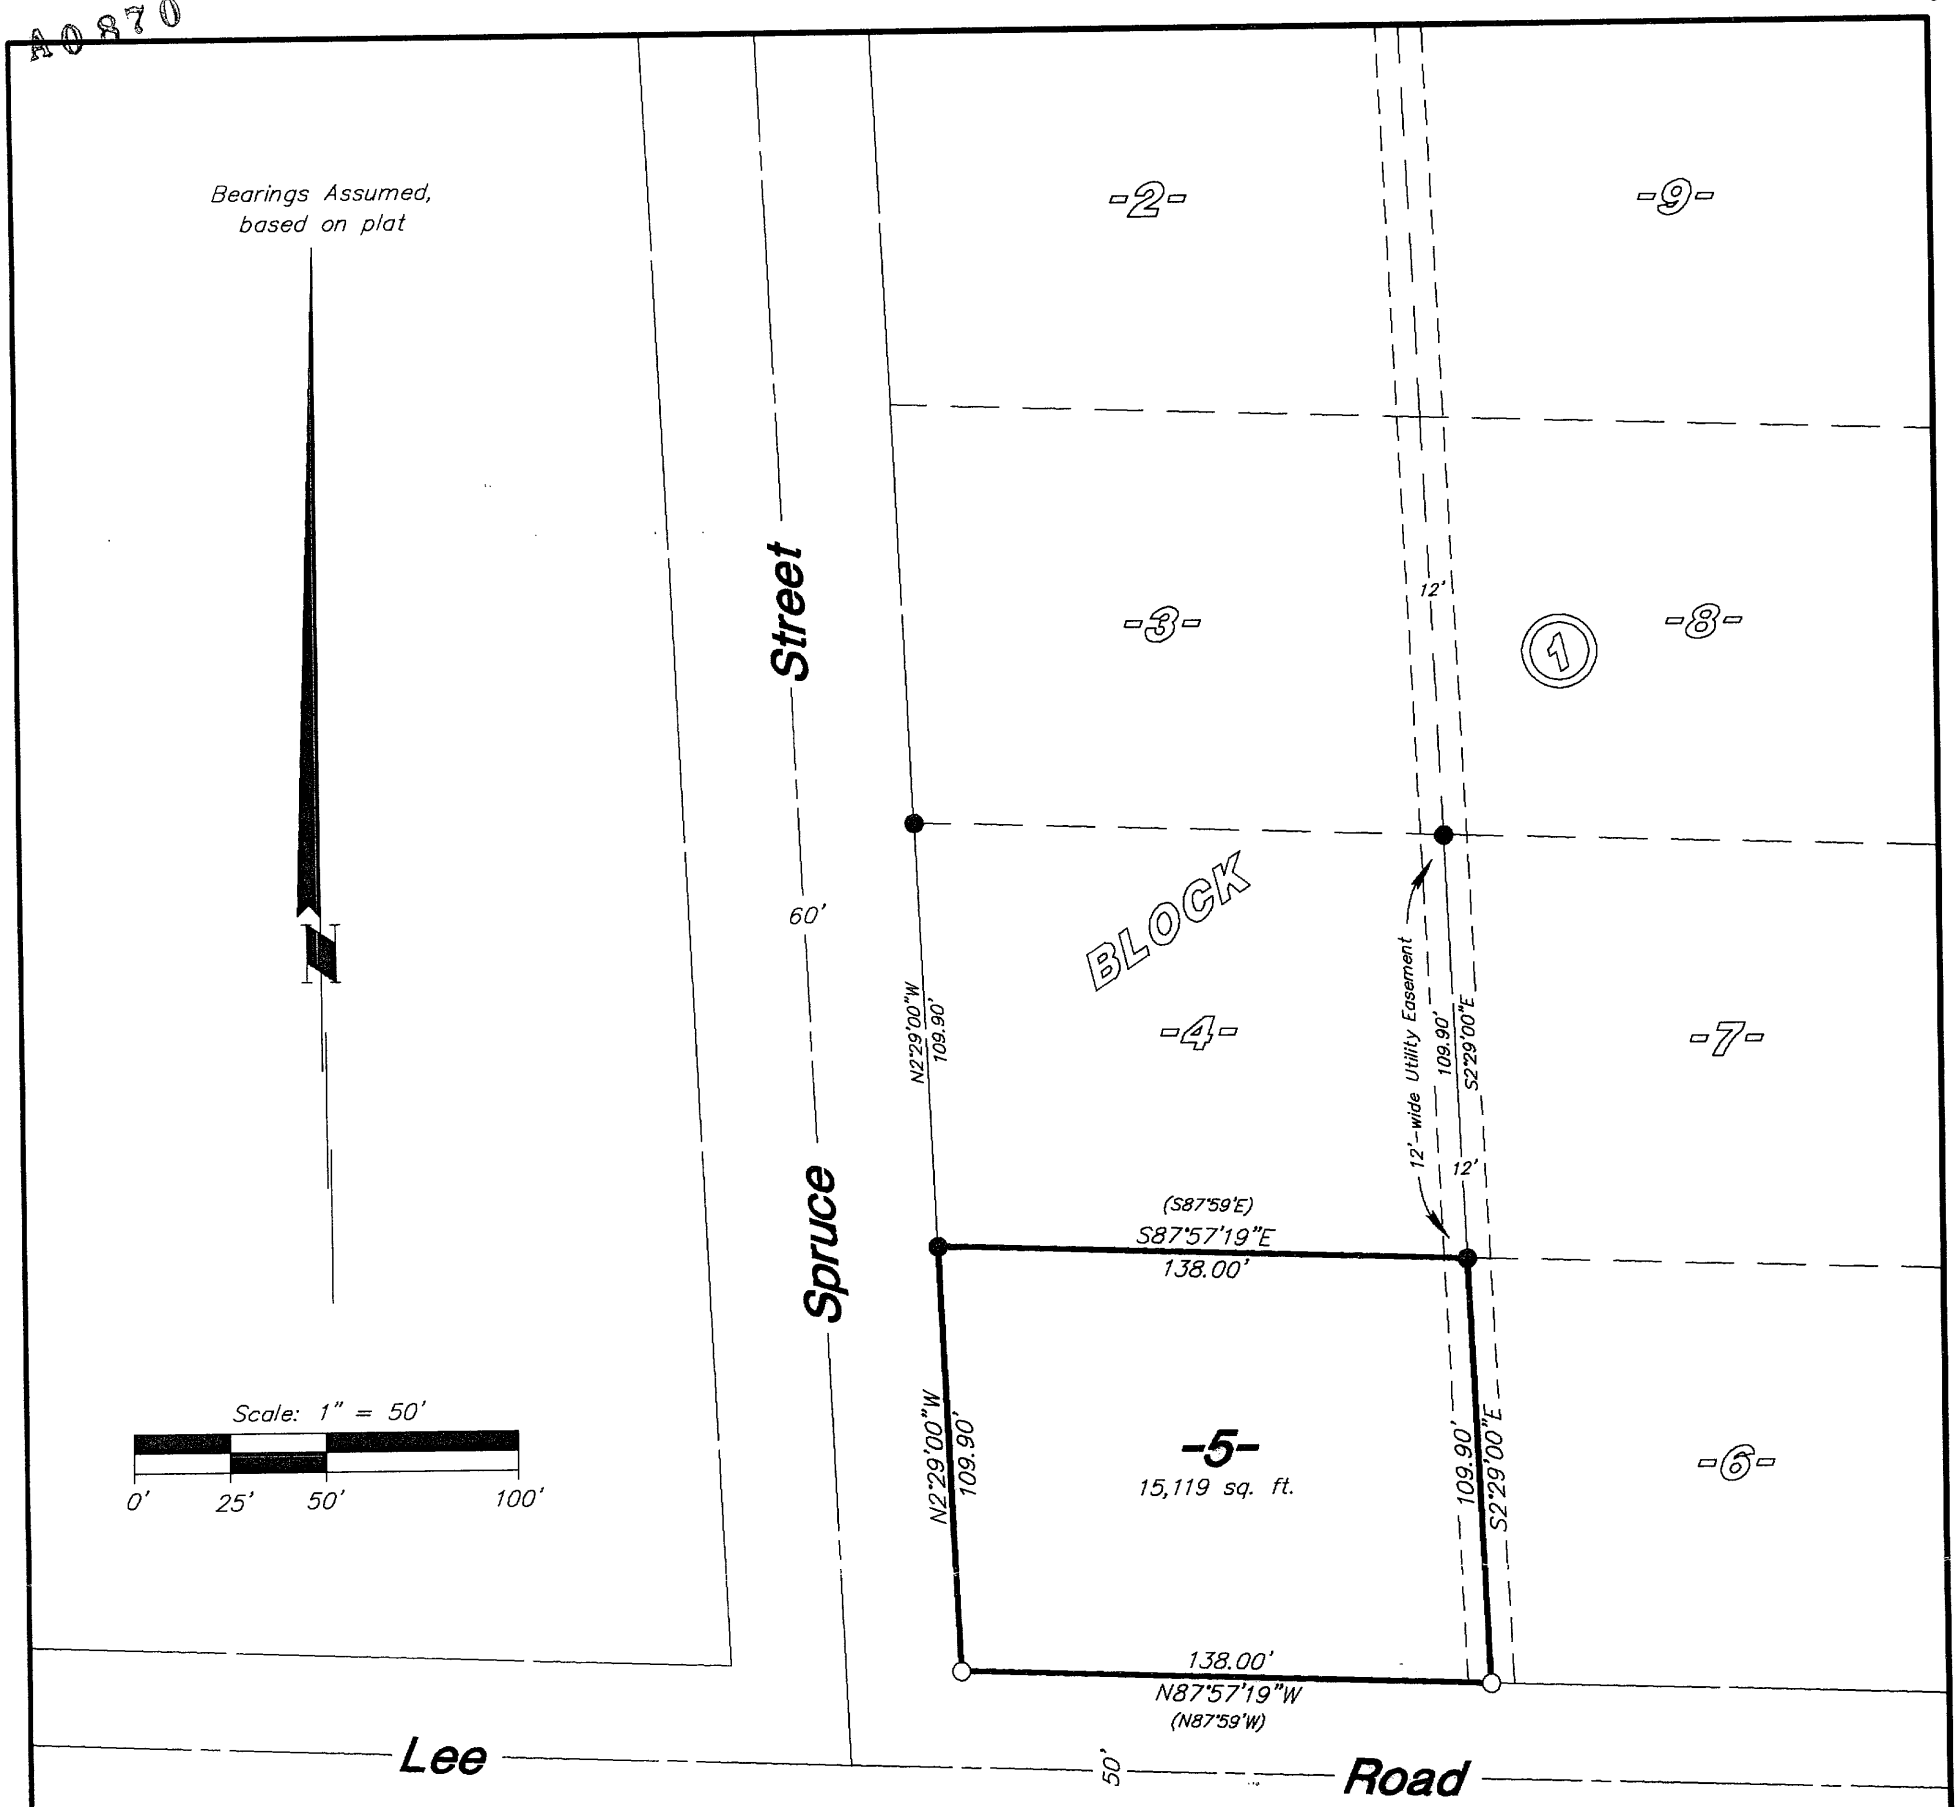

LOT 5
BLOCK 1
of the recorded plat of
- SPRUCE - WOOD -
Being part of the
SE1/4 of the NE1/4
SECTION 34, T39N, R6E
Town of Minocqua
Oneida County, Wisconsin

MAP # A0870
DATE FILED APR 19 1999
BY JB
DESCRIPTION FILED
ONEIDA CO. SURVEYOR'S OFFICE

WISCONSIN STUART L. FOLTZ S-1170 WOODRUFF WIS. LAND SURVEYOR 3/2/1999

● = 1" iron pipe found
○ = 3/4" iron pipe set
( ) = previously recorded

I hereby certify to the present owner(s) and/or purchaser(s) of the property included in this survey, and to those who mortgage or guarantee title for the present owner(s) or purchaser(s) within one year from the date hereof, that this survey was performed in accordance with acceptable professional standards; that the survey data shown hereon is, to the best of my knowledge, information and belief, a true and accurate representation thereof; that any legal descriptions conforming to this survey have been provided on separate sheets; and that this survey was performed by order of Richard Kulpa.

NOTE: All iron pipe diameters shown hereon are nominal dimensions.

Foltz and Associates, Inc.
Surveyors Architects Engineers
8612 Highway 51 North, Minocqua, Wisconsin 54548
(715) 356-9485 fax (715) 356-1841

C. Winkler 8-34-396

A0870