RECEIVED & FILED # 61315
Oneida County Surveyor's Office
Date FEB. 10 1986
By MJH
OCS Area #

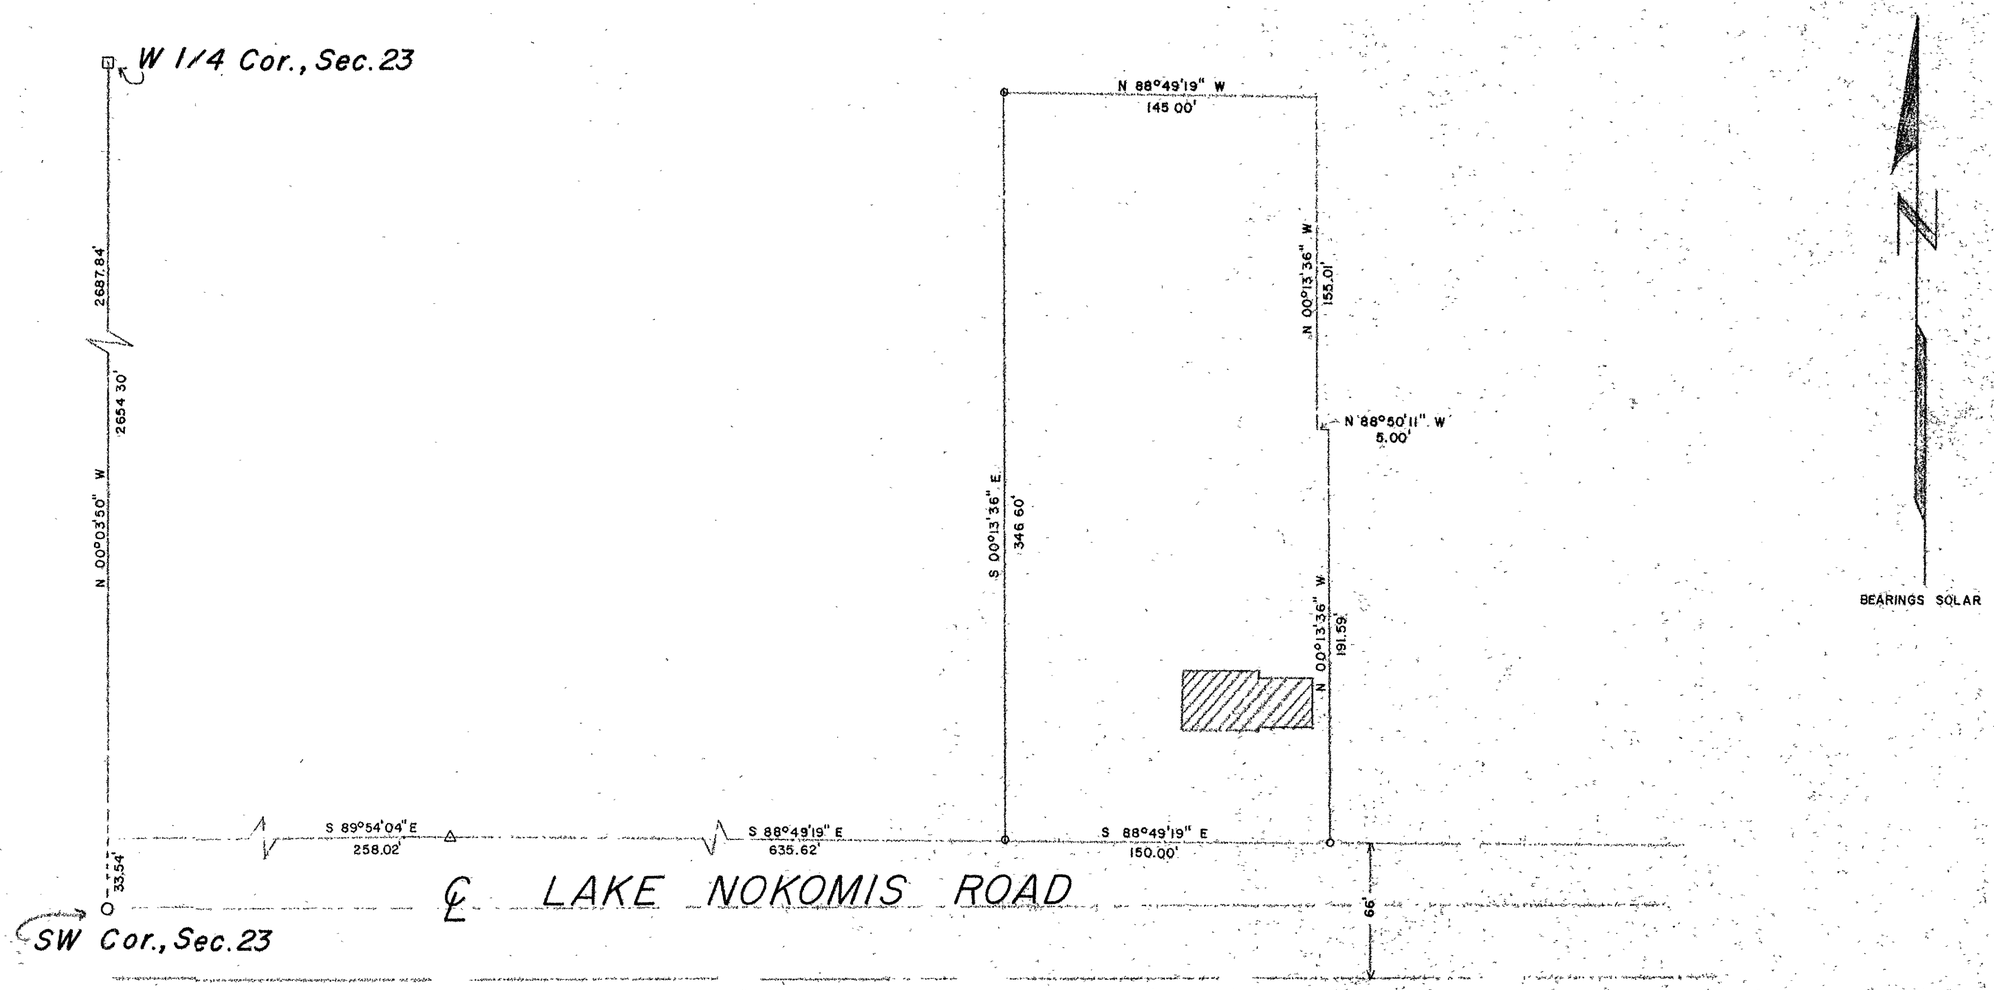

Part of the

SW 1/4 - SW 1/4
Sec. 23, T. 36 N., R. 6 E.

Town of Nokomis
Oneida, County
Wisc.

LEGEND

- ○ 1 1/2" IRON PIPE FOUND
- □ 4" X 3/4" ANGLE IRON FOUND
- ○ 1" IRON PIPE SET THIS SURVEY
- △ NAIL
- ▨ ENCLOSURE DENOTES BUILDING

RECEIVED & FILED # ~~D6081~~
Oneida County Surveyor's Office
Date 14 Nov. '78
By D. M. Quinet
OCS Area # 13-23-36-6

TIMBERLAND SURVEYORS INC. TOMAHAWK WIS.

WISCONSIN LEO J. SCHMIDT LAND SURVEYOR

SURVEY FOR
Mr. Orville Hanse
Route 3
Tomahawk, Wisc. 54487

DATE 4 OCT. 77	DWN. BY T.B.	SCALE 1" = 50'
REVISED	BY	DWG. NO. 176
REVISED	BY	

61315

DESIGN PRODUCTS CO. 1020