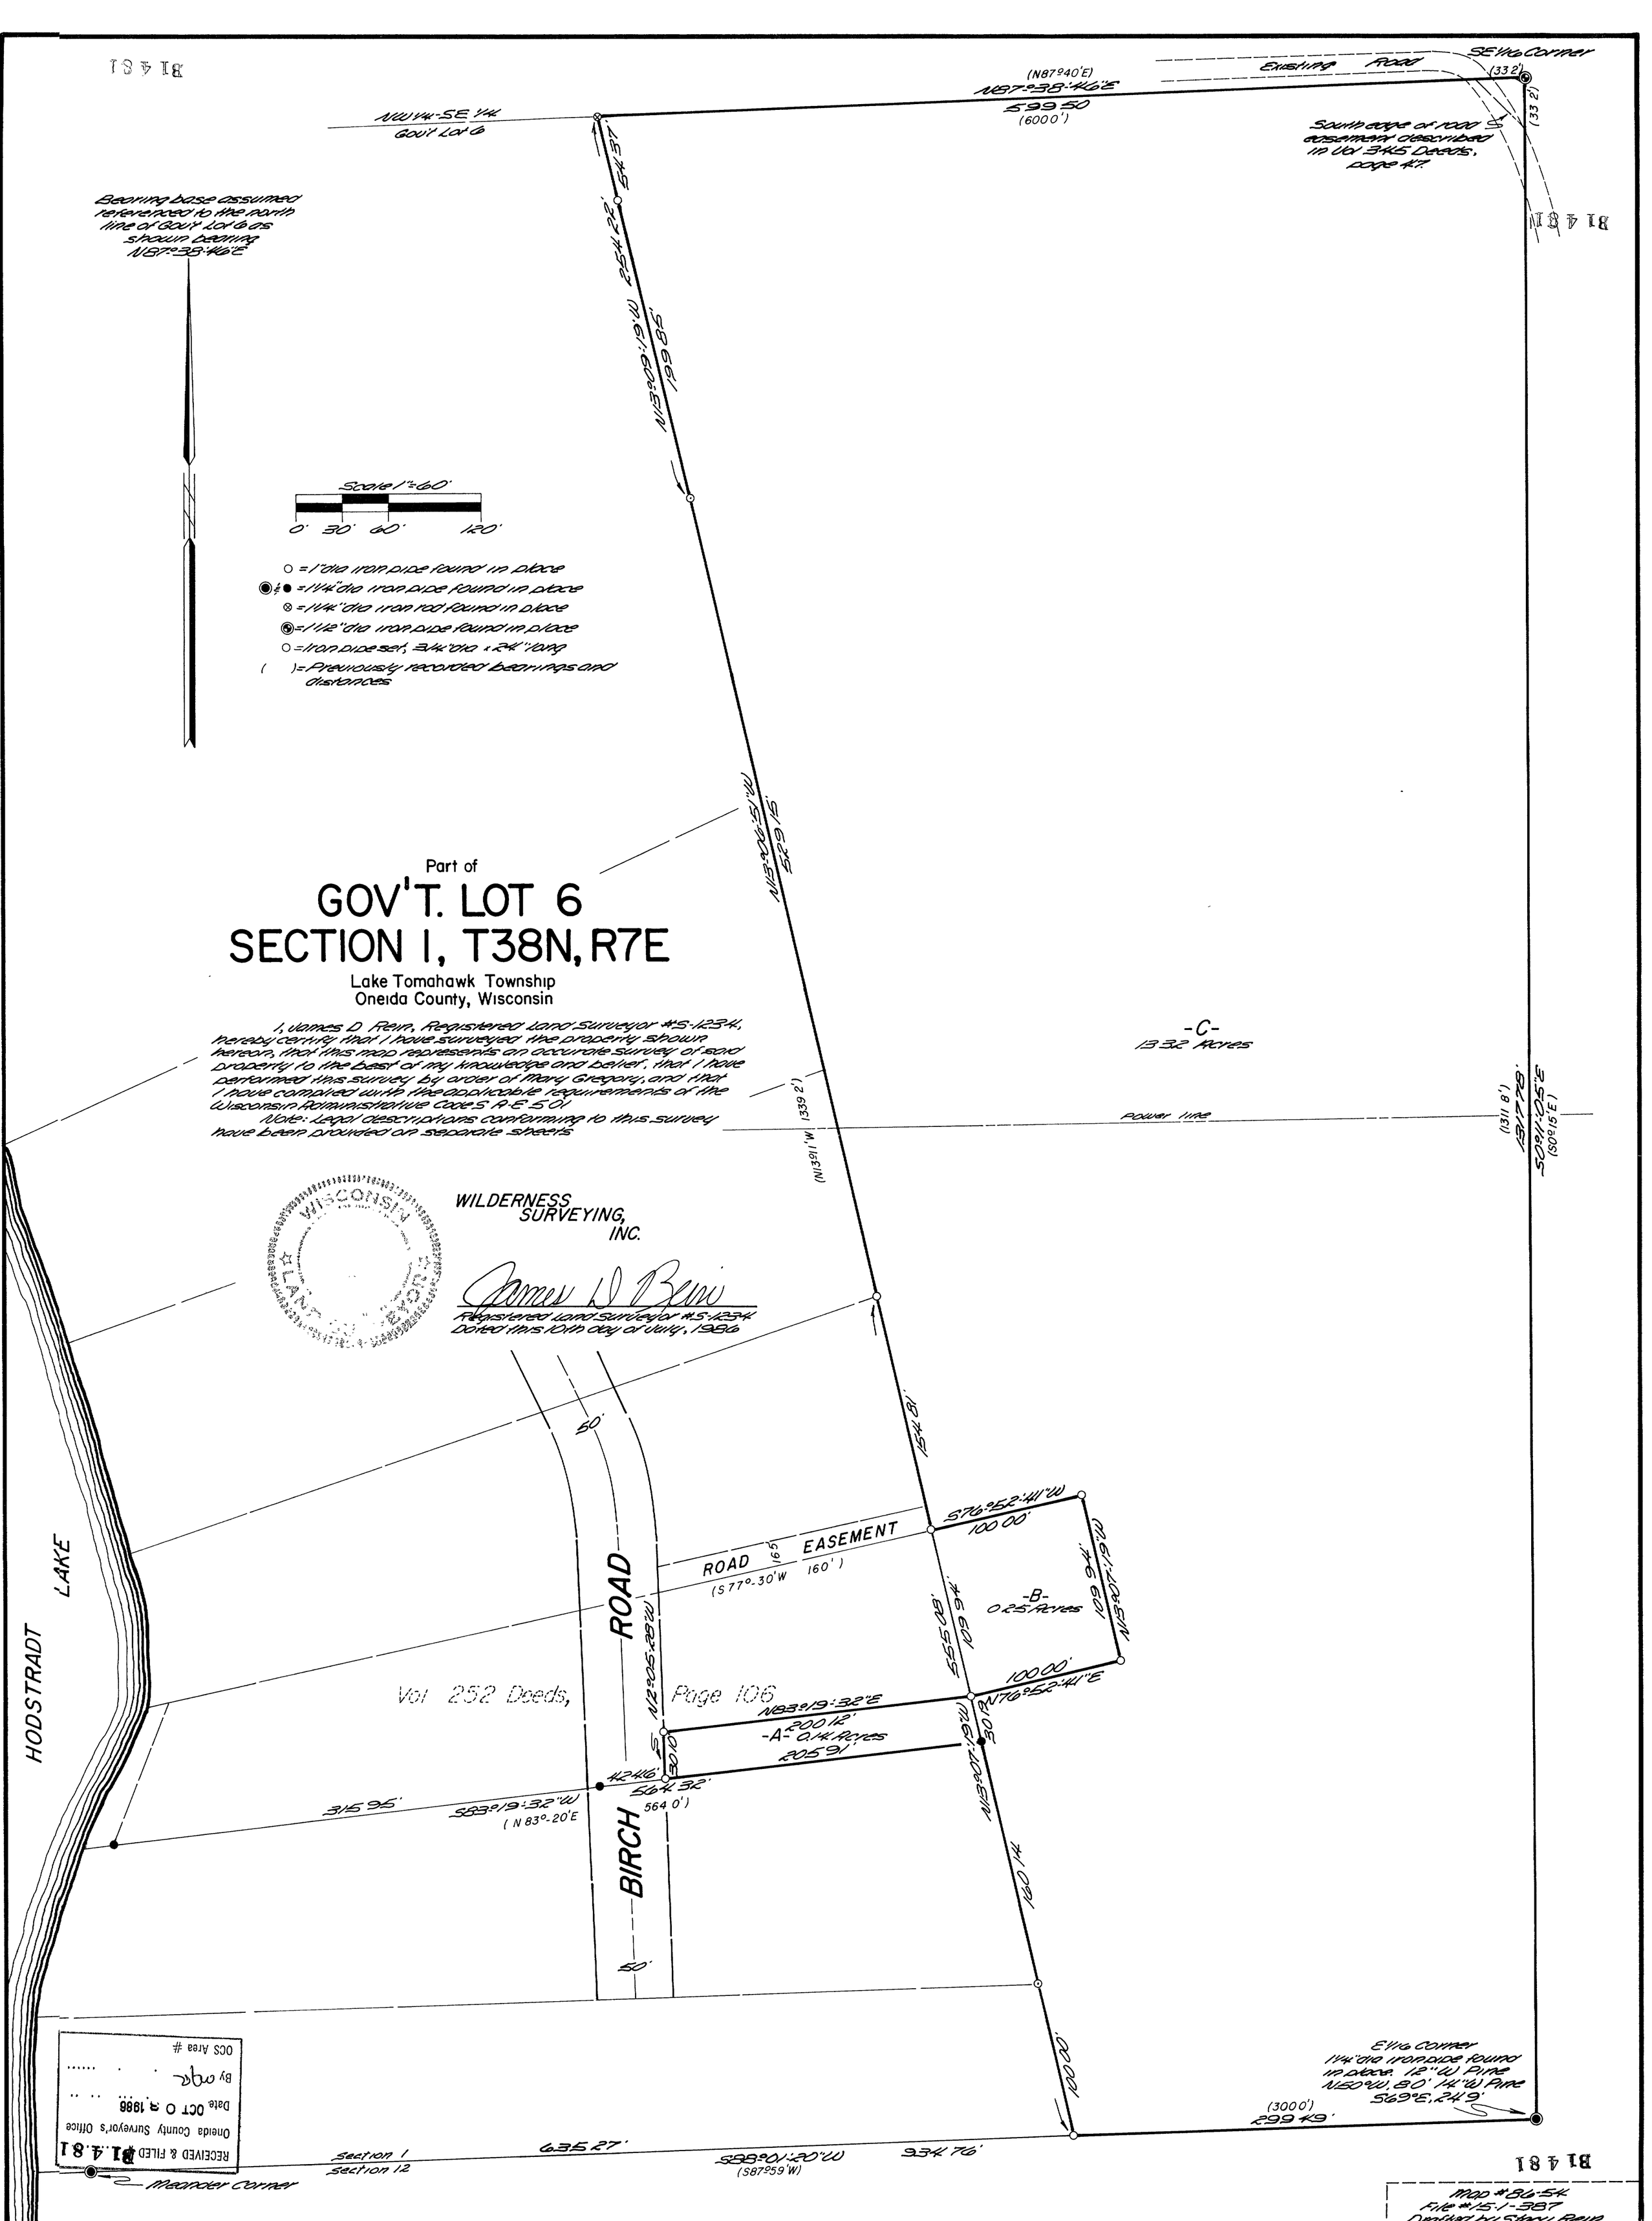
Part of
GOV'T. LOT 6
SECTION 1, T38N, R7E
Lake Tomahawk Township
Oneida County, Wisconsin
I, James D. Rein, Registered Land Surveyor #S-1234, hereby certify that I have surveyed the property shown hereon, that this map represents an accurate survey of said property to the best of my knowledge and belief, that I have performed this survey by order of Mary Gregory, and that I have complied with the applicable requirements of the Wisconsin Administrative Code S. A-E 5.01.
Note: Legal descriptions conforming to this survey have been provided on separate sheets
WILDERNESS SURVEYING, INC.
Registered Land Surveyor #S-1234
Dated this 10th day of July, 1986
Bearing base assumed referenced to the north line of Gov't Lot 6 as shown bearing N87°38'46"E
Scale 1"=60'
0' 30' 60' 120'
○ = 1" dia iron pipe found in place
◉ = 1 1/4" dia iron pipe found in place
⊗ = 1 1/4" dia iron rod found in place
◉ = 1 1/2" dia iron pipe found in place
○ = iron pipe set, 3/4" dia x 24" long
( ) = Previously recorded bearings and distances
NW 1/4-SE 1/4 Gov't Lot 6
(N87°40'E)
N87°38'46"E
599.50
(600.0')
Existing Road
SE 1/16 Corner
(33.2')
South edge of road easement described in Vol 345 Deeds, page 47.
N13°40'51"W
529.15'
N13°09'51"W
1198.85'
(N13°11'W 1339.2')
Power line
(1311.8')
S0°11'05"E
1317.78'
(S0°15'E)
1541.81'
S76°52'41"W
100.00'
ROAD EASEMENT
165'
(S77°30'W 160')
50'
ROAD
BIRCH
N12°05'25"W
555.08'
109.94'
-B-
0.25 Acres
N13°07'51"W
109.94'
100.00'
N76°52'41"E
N83°19'32"E
200.12'
-A- 0.14 Acres
205.91'
30.10'
30.19'
N13°07'51"W
160.14'
100.00'
-C-
13.32 Acres
Vol 252 Deeds, Page 106
HODSTRADT LAKE
142.46'
564.32'
(564.0')
315.95'
S83°19'32"W
(N 83°-20'E
E 1/16 Corner
1 1/4" dia iron pipe found in place. 12" W. Pine N50°W, 80' 14" W. Pine S69°E, 24.9'
(300.0')
299.49'
Section 1
Section 12
635.27'
S88°01'20"W
(S87°59'W)
934.76'
Meander Corner
RECEIVED & FILED #B1.4.81
Oneida County Surveyor's Office
Date OCT 0 8 1986
By
OCS Area #
B1 4 81
MAP #86-54
File #15-1-387
Drafted by Steve Rein