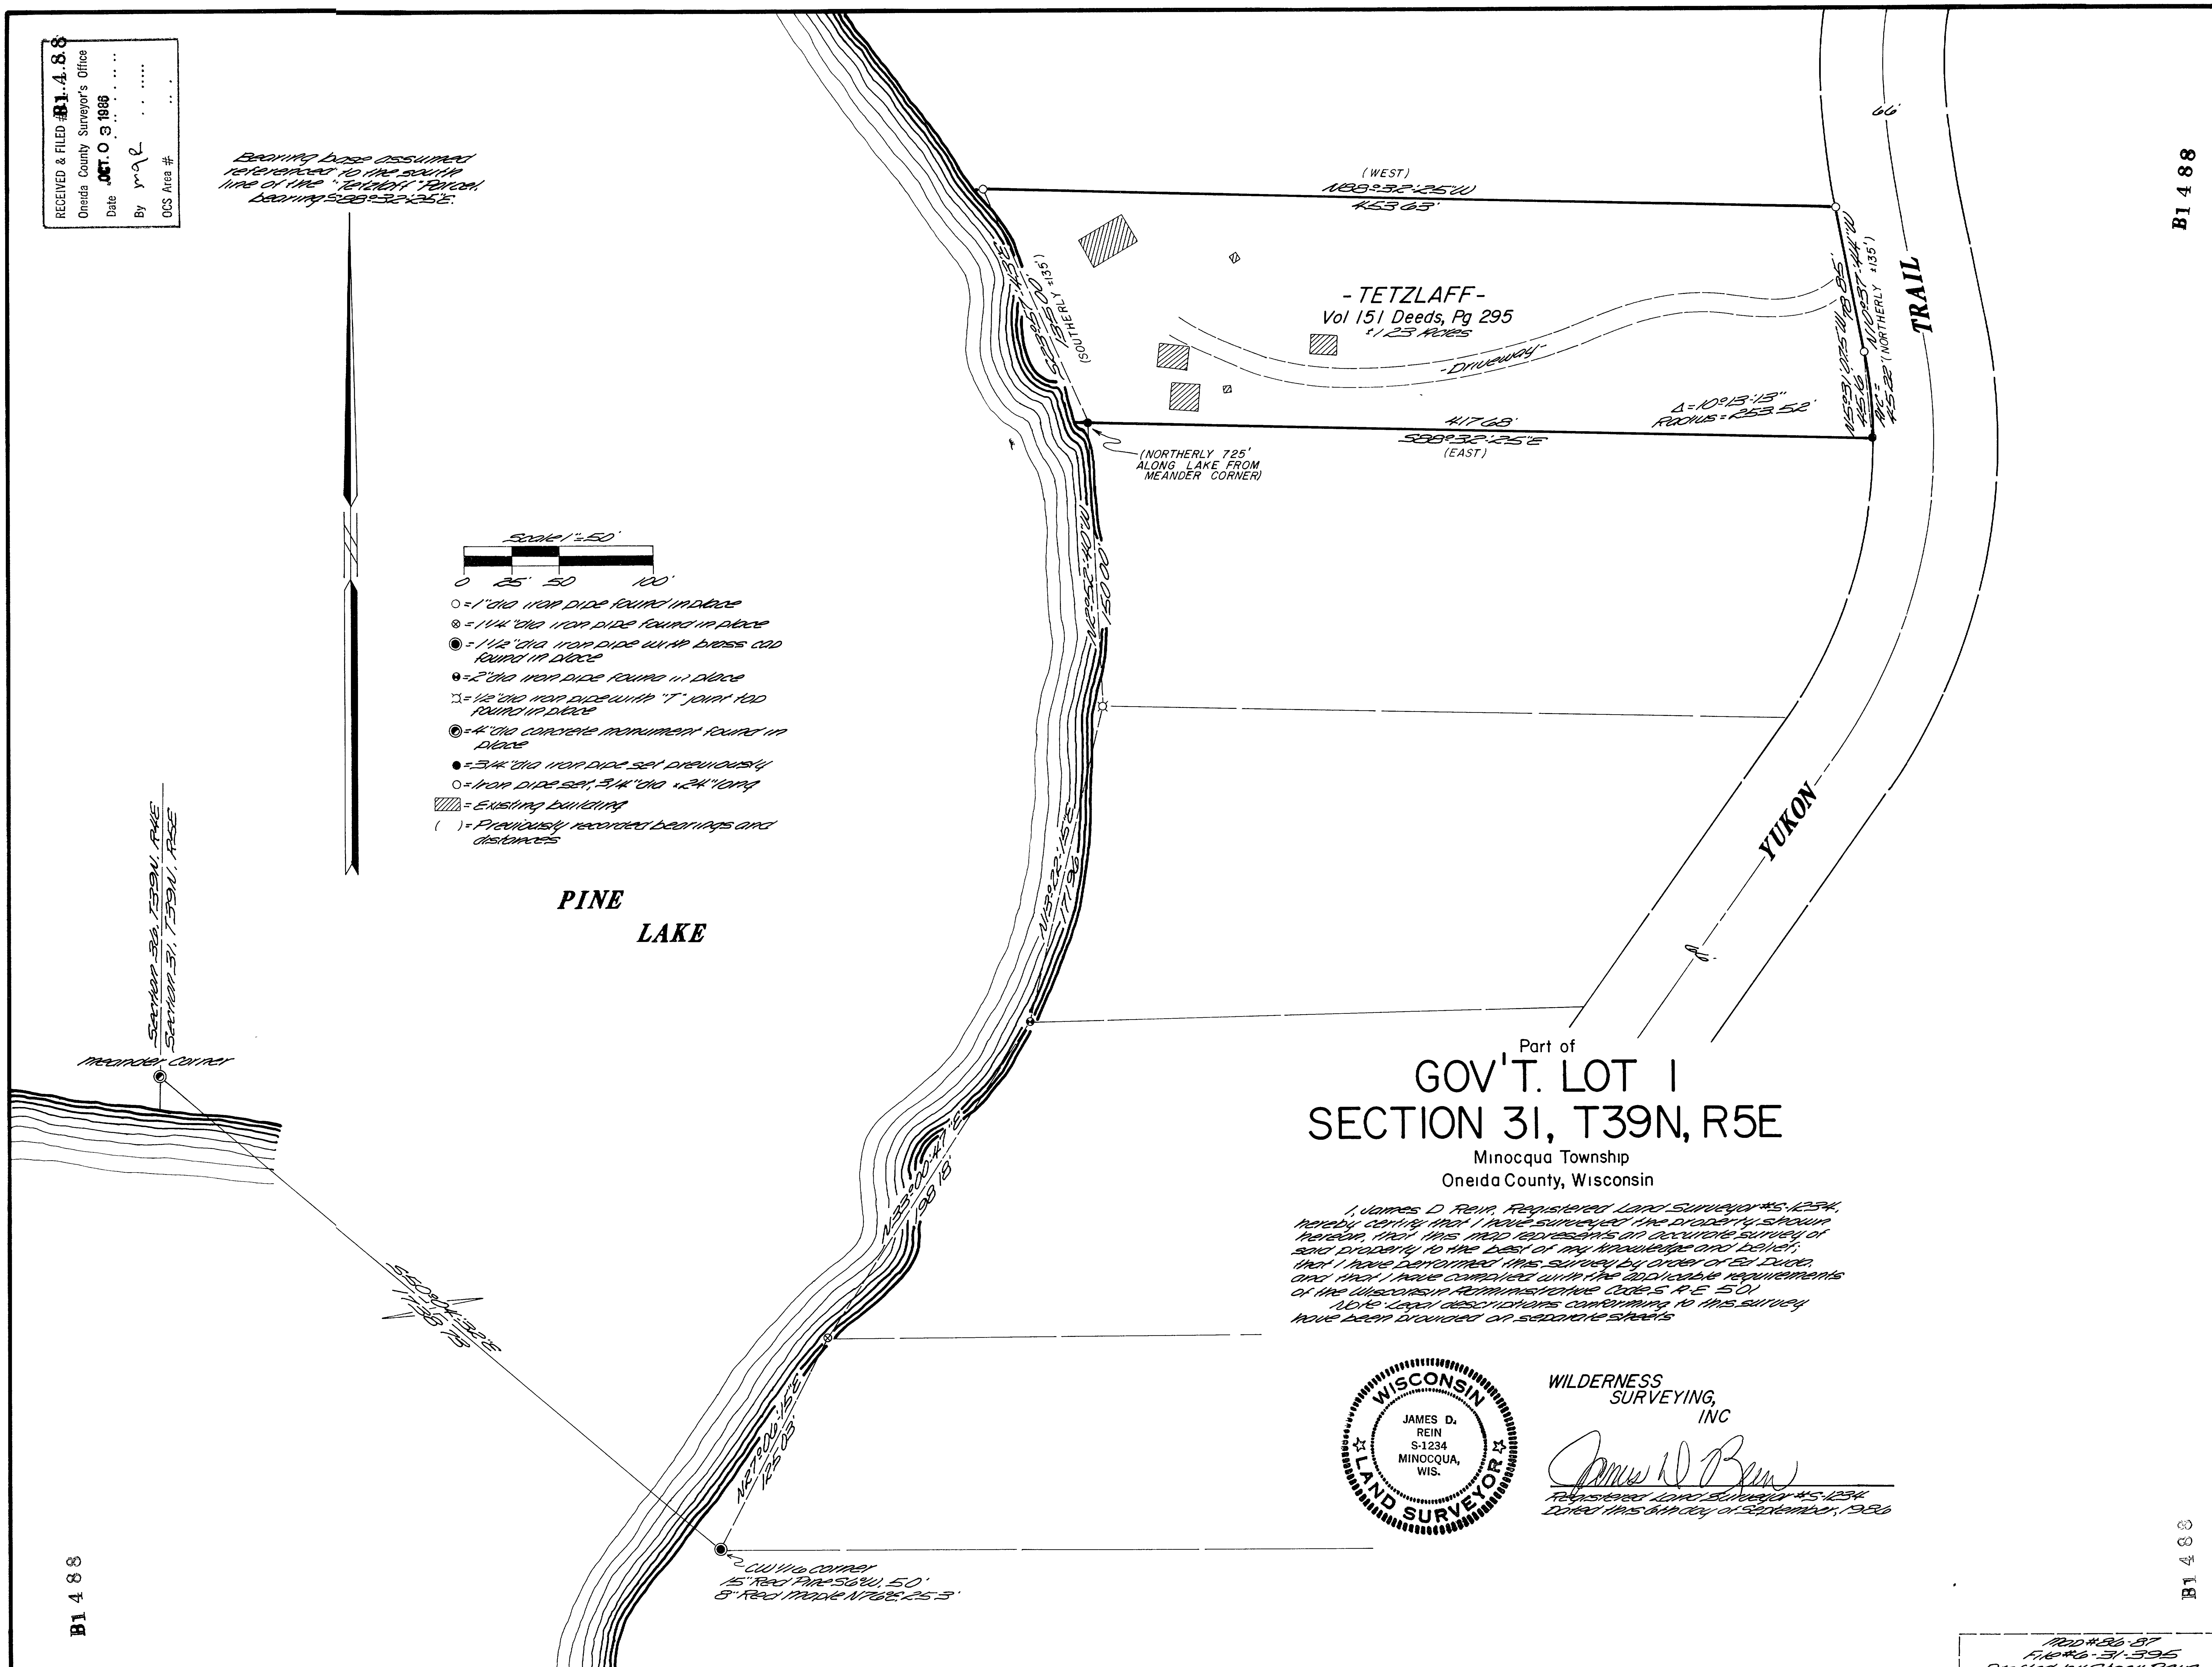
RECEIVED & FILED #B1.4.8.8
Oneida County Surveyor's Office
Date OCT. 0 3 1986
By
OCS Area #
Bearing base assumed referenced to the south line of the "Tetzlaff" Parcel, bearing S88°32'25"E.
(WEST)
N88°32'25"W
453.63'
66'
-TETZLAFF-
Vol 151 Deeds, Pg 295
±1.23 Acres
-Driveway-
(SOUTHERLY ±135')
(NORTHERLY ±135')
Δ=10°13'13"
Radius=253.52'
417.68'
S88°32'25"E
(EAST)
(NORTHERLY 725' ALONG LAKE FROM MEANDER CORNER)
TRAIL
YUKON
Scale 1"=50'
0 25' 50 100'
○ = 1"dia iron pipe found in place
⊗ = 1 1/4"dia iron pipe found in place
◉ = 1 1/2"dia iron pipe with brass cap found in place
= 2"dia iron pipe found in place
= 1/2"dia iron pipe with "T" joint top found in place
= 4"dia concrete monument found in place
● = 3/4"dia iron pipe set previously
○ = Iron pipe set, 3/4"dia x 24" long
= Existing building
( ) = Previously recorded bearings and distances
PINE
LAKE
Section 36, T39N, R4E
Section 31, T39N, R5E
Meander Corner
W 1/16 corner
15" Red Pine S6°W 50'
8" Red Maple N76°E 25.3'
Part of
GOV'T. LOT 1
SECTION 31, T39N, R5E
Minocqua Township
Oneida County, Wisconsin
I, James D Rein, Registered Land Surveyor #S-1234, hereby certify that I have surveyed the property shown hereon, that this map represents an accurate survey of said property to the best of my knowledge and belief; that I have performed this survey by order of Ed Duda, and that I have complied with the applicable requirements of the Wisconsin Administrative Code S R-E 501
Note: Legal descriptions conforming to this survey have been provided on separate sheets
WISCONSIN
JAMES D. REIN
S-1234
MINOCQUA, WIS.
LAND SURVEYOR
WILDERNESS SURVEYING, INC
Registered Land Surveyor #S-1234
Dated this 6th day of September, 1986
B1 488
B1 488
B1 488
Map #86-87
File #6-31-395