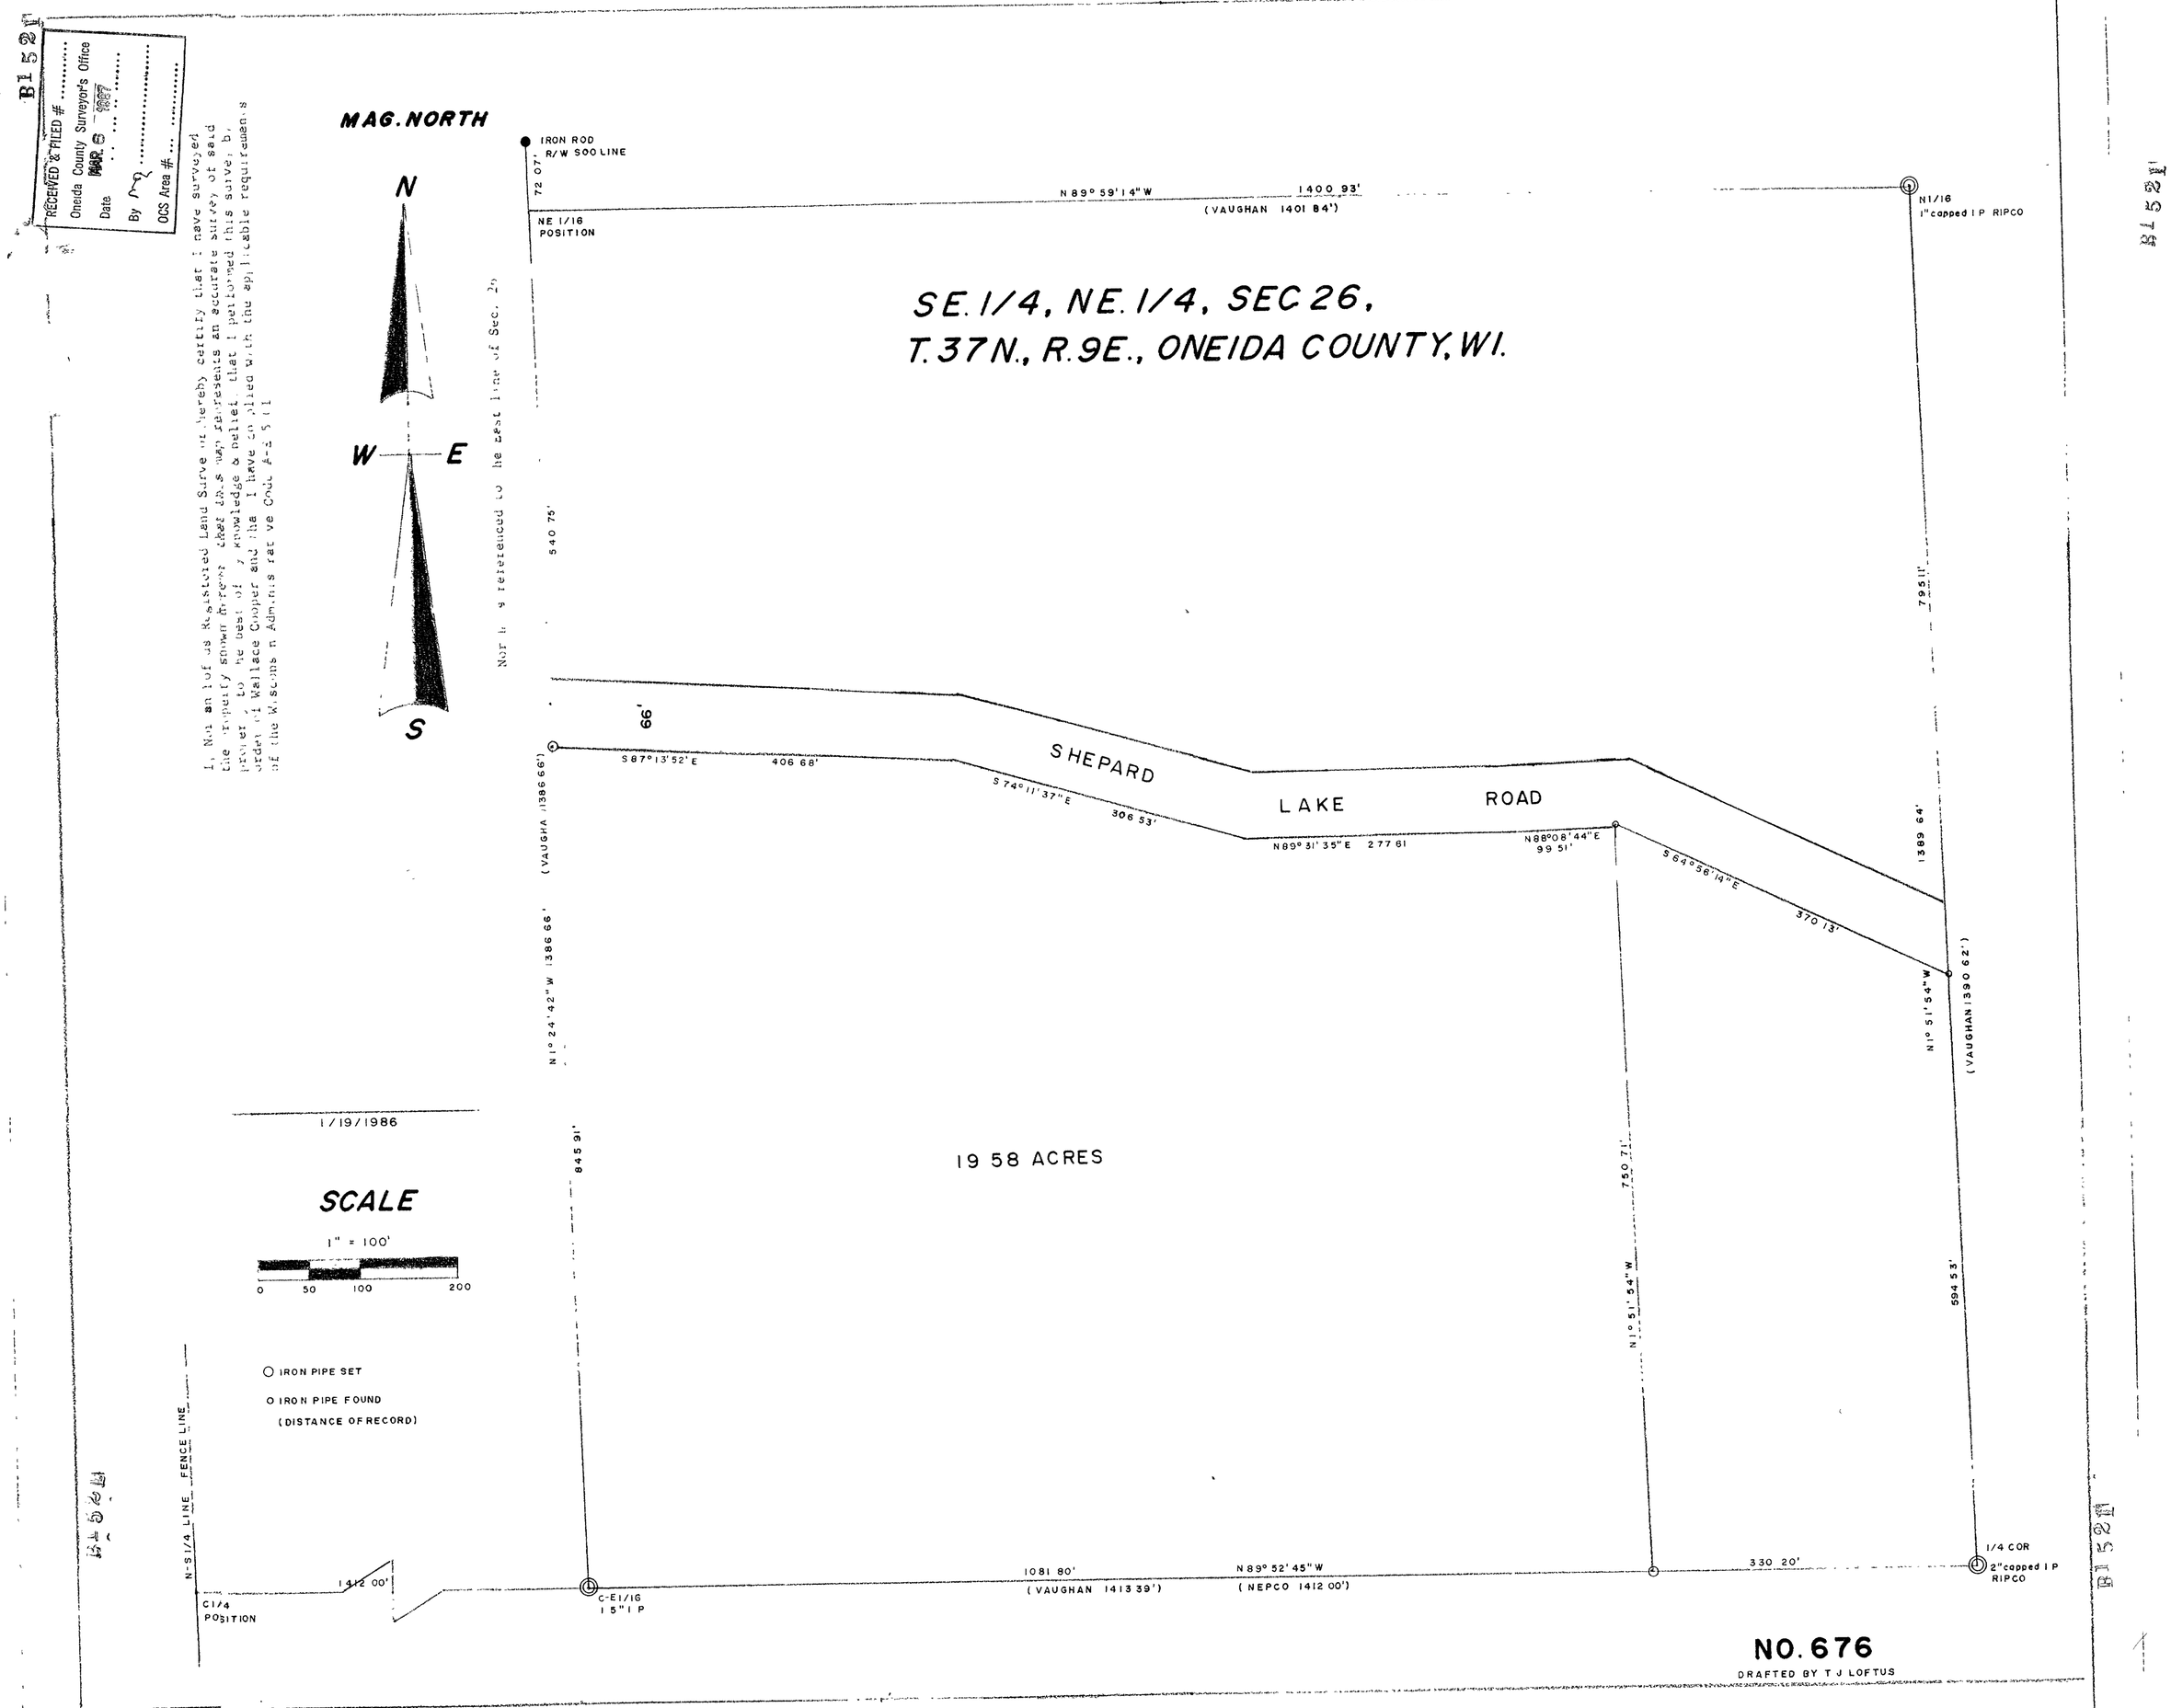

B1521
RECEIVED & FILED #
Oneida County Surveyor's Office
Date MAR 6 1987
By
OCS Area #
I, Nor an I of us Registered Land Surve or hereby certify that I have surveyed the property shown hereon that this map represents an accurate survey of said property to the best of my knowledge & belief that I performed this survey by order of Wallace Cooper and that I have complied with the applicable requirements of the Wisconsin Administrative Code A-E 5 01
MAG. NORTH
N
W
E
S
Nor h is referenced to the East line of Sec. 26
IRON ROD
R/W SOO LINE
72 07'
NE 1/16
POSITION
N 89° 59' 14" W
1400 93'
(VAUGHAN 1401 84')
N1/16
1" capped I P RIPCO
SE. 1/4, NE. 1/4, SEC 26,
T. 37N., R. 9E., ONEIDA COUNTY, WI.
540 75'
795 11'
66'
S 87° 13' 52" E
406 68'
SHEPARD
LAKE
ROAD
S 74° 11' 37" E
306 53'
N 89° 31' 35" E 277 61
N 88° 08' 44" E
99 51'
S 64° 56' 14" E
370 13'
1389 64'
(VAUGHAN 1386 66')
N 1° 24' 42" W 1386 66'
N 1° 51' 54" W
(VAUGHAN 1390 62')
1/19/1986
845 91'
19 58 ACRES
750 71'
N 1° 51' 54" W
594 53'
SCALE
1" = 100'
0
50
100
200
IRON PIPE SET
IRON PIPE FOUND
(DISTANCE OF RECORD)
N-S 1/4 LINE FENCE LINE
1412 00'
C1/4
POSITION
C-E1/16
1 5" I P
1081 80'
(VAUGHAN 1413 39')
N 89° 52' 45" W
(NEPCO 1412 00')
330 20'
1/4 COR
2" capped I P
RIPCO
NO. 676
DRAFTED BY T J LOFTUS
B1521