RECEIVED & FILED # B1 56
Oneida County Surveyor's Office
Date.....
By.....
OCS Area #.....

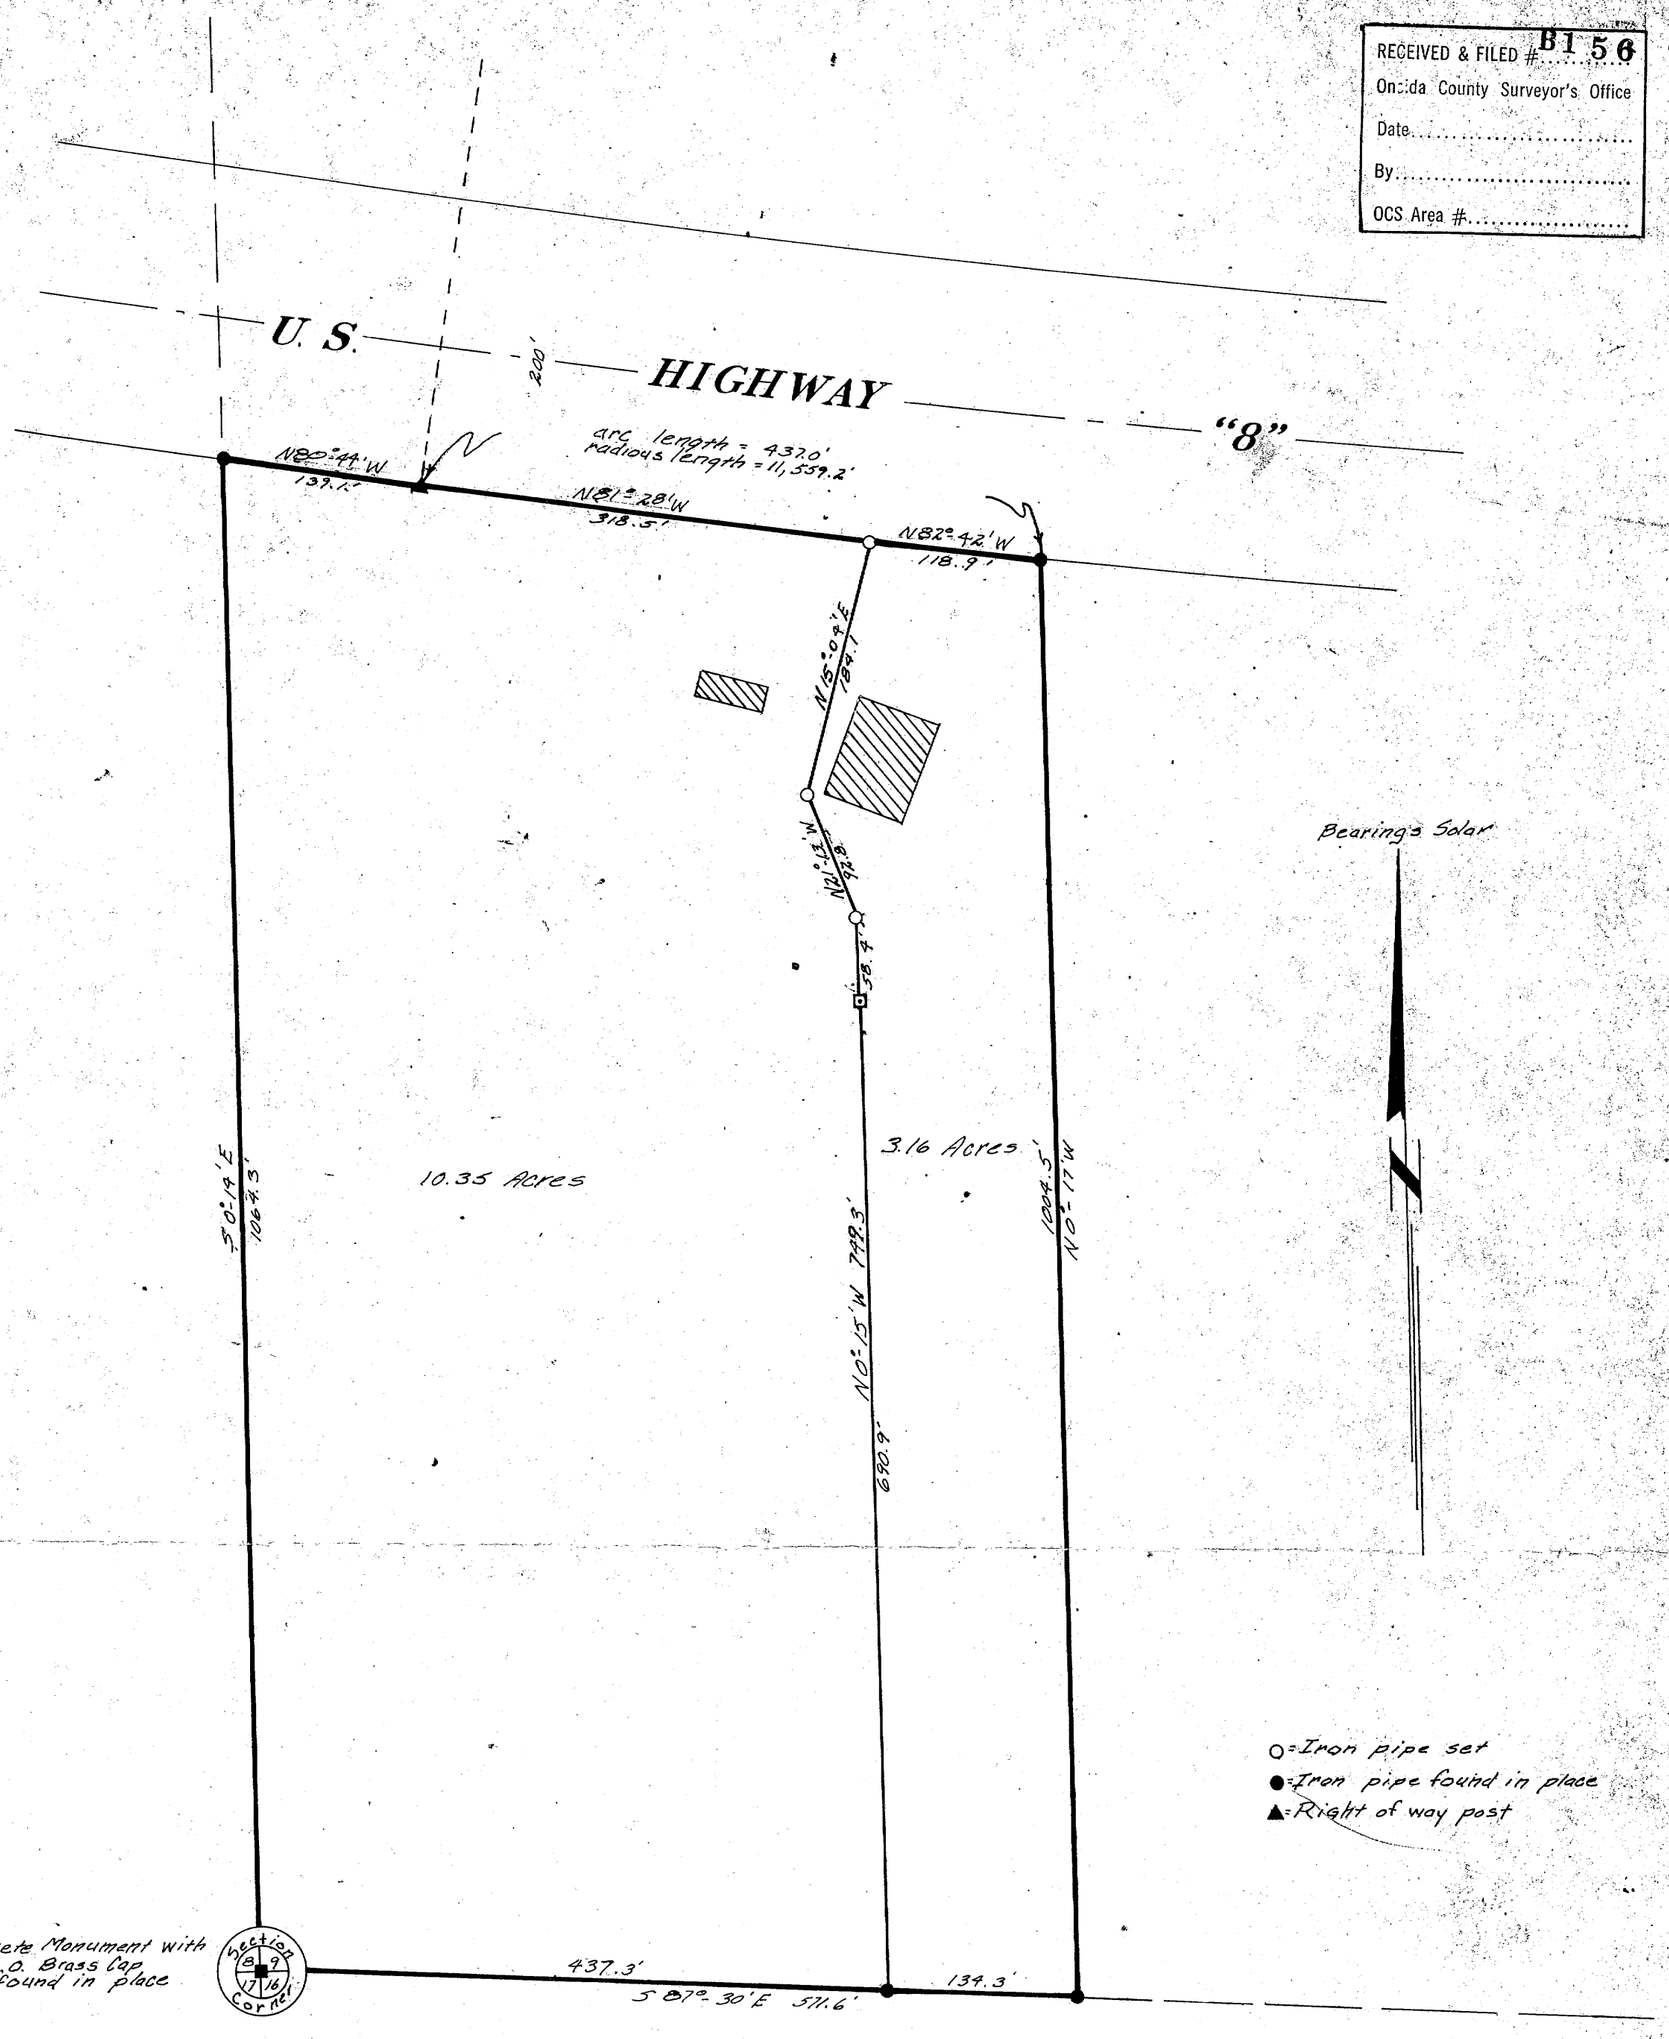

Part of the

SW 1/4 of the SW 1/4
SECTION 9 T36N, R8E

Oneida County, Wisconsin

HERBERT MOORE
County Surveyor
Oneida County, Wisconsin
Courthouse
Rhinelander, Wisconsin 54501

JUN 13 1974

RECEIVED & FILED # 1083
Oneida County Surveyor's Office
Date June 17.....
By D.M. Wuest
OCS Area #.....

Scale 1" = 100'

May, 1974

Northwoods Surveyors Inc.

C.654

SURVEY CERTIFICATE

I have surveyed the above described property and the above map is a true representation thereof and shows the size and location of the property, its exterior boundaries, the location and dimensions of all visible structures thereon, fences, apparent easements and roadways and visible encroachments, if any.

This survey is made for the exclusive use of the present owners of the property, and also those who purchase, mortgage, or guarantee the title thereto within one (1) year from date hereof; and as to them I warrant the accuracy of said survey and map.

Dated at Minocqua, Wisconsin, this 20th day of June, 1974.

John H. Fisher
Reg. Land Surveyor

WISCONSIN JOHN H. FISHER S-836 MINOCQUA, WIS LAND SURVEYOR

13-9-36.08

D. DeWeert

B156