Bl 657

Part of

GOV'T. LOT 2
SECTION 13, T39N, R5E

Minocqua Township
Oneida County, Wisconsin

I, James D Rein, Registered Land Surveyor #S-1234, hereby certify that I have surveyed the property shown hereon, that this map represents an accurate survey of said property to the best of my knowledge and belief, that I have performed this survey by order of Edwin W Hunter, Jr. and that I have complied with the applicable requirements of the Wisconsin Administrative Code S.A-E 7.01

Note: Legal descriptions conforming to this survey have been provided on separate sheets

WISCONSIN
JAMES D. REIN
S 1234
MINOCQUA, WIS.
LAND SURVEYOR

WILDERNESS SURVEYING, INC.

James D Rein

Registered Land Surveyor #S-1234
Dated this 31st day of December, 1987

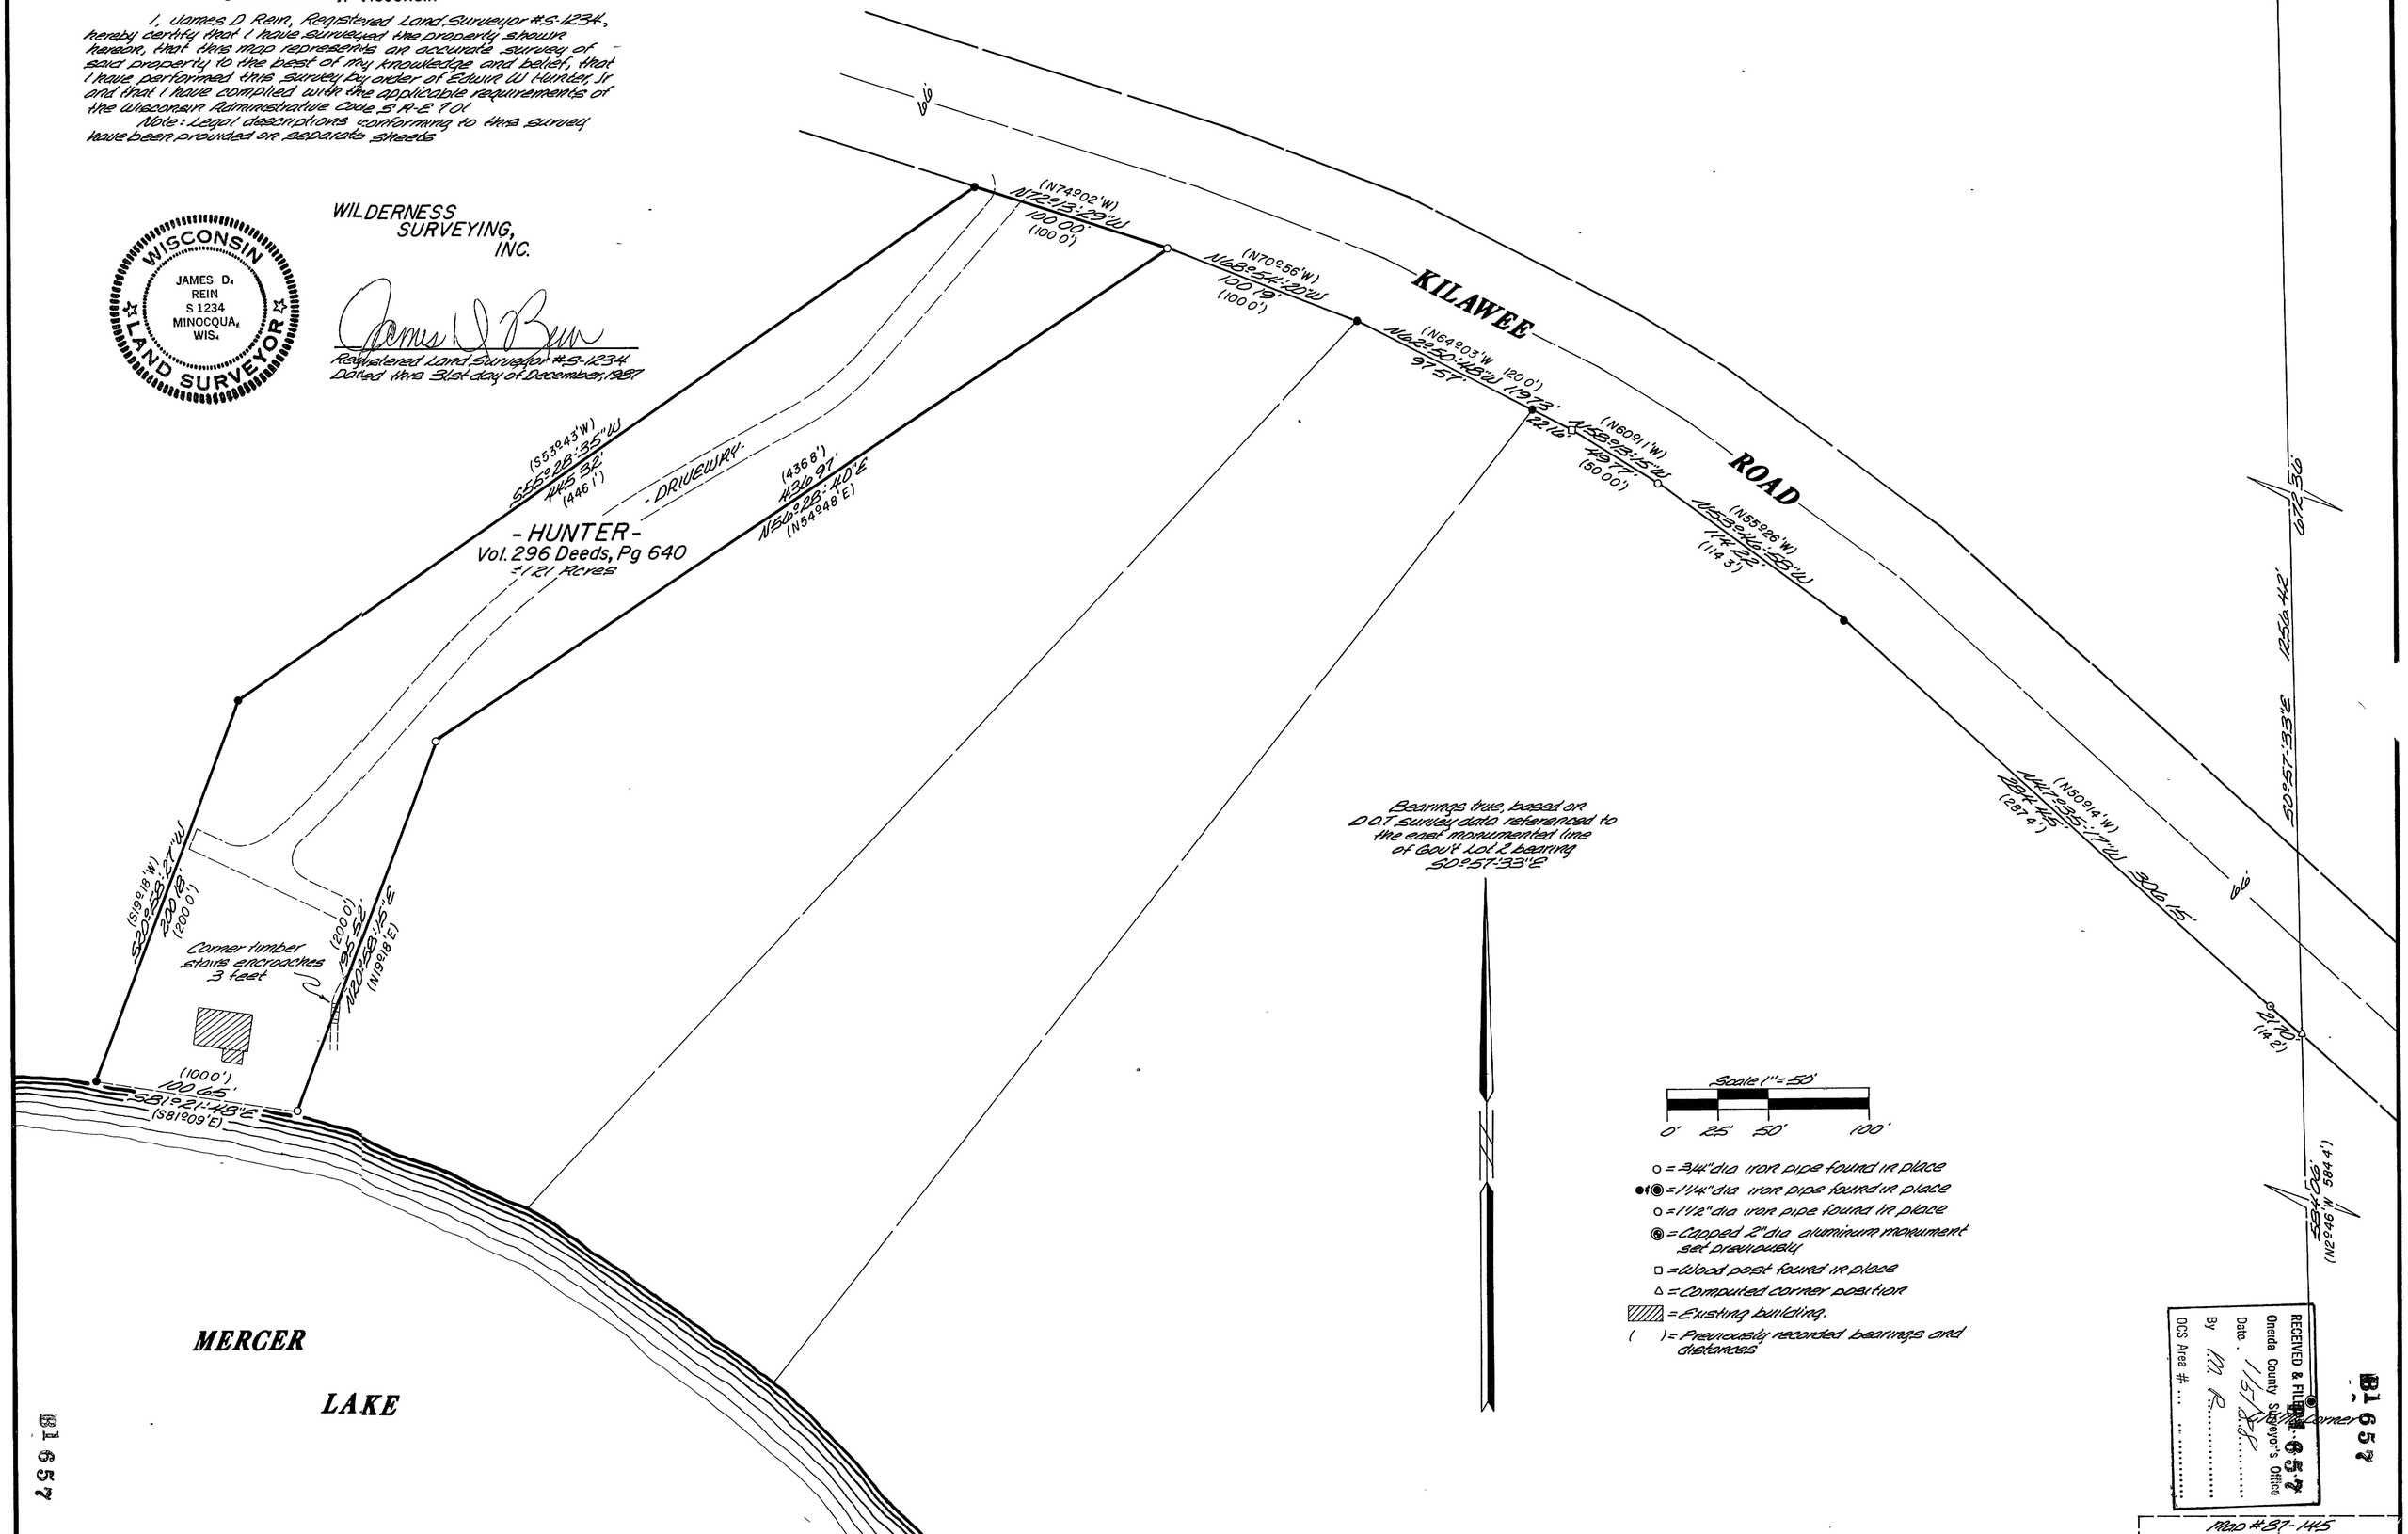

RECEIVED & FILED Bl 657
Oneida County Surveyor's Office
Date 1/15/88
By M. R.
OCS Area # ...

Road #87-145
File #3-13-595
Drafted by Stacy Rein

Bl 657