RECEIVED & FILED # B1722
Oneida County Surveyor's Office
Date OCT. 14 1988
By
OCS Area #

B1722

NOTE W 1/4 COR WAS A 1-1/2 I P
REPLACED BY A ONEIDA COUNTY
MON

N

BEARINGS ARE BASED ON THE N-S
1/4 LINE WHICH BEARS N4°28'-23"W
AS USED IN PREVIOUS SURVEY

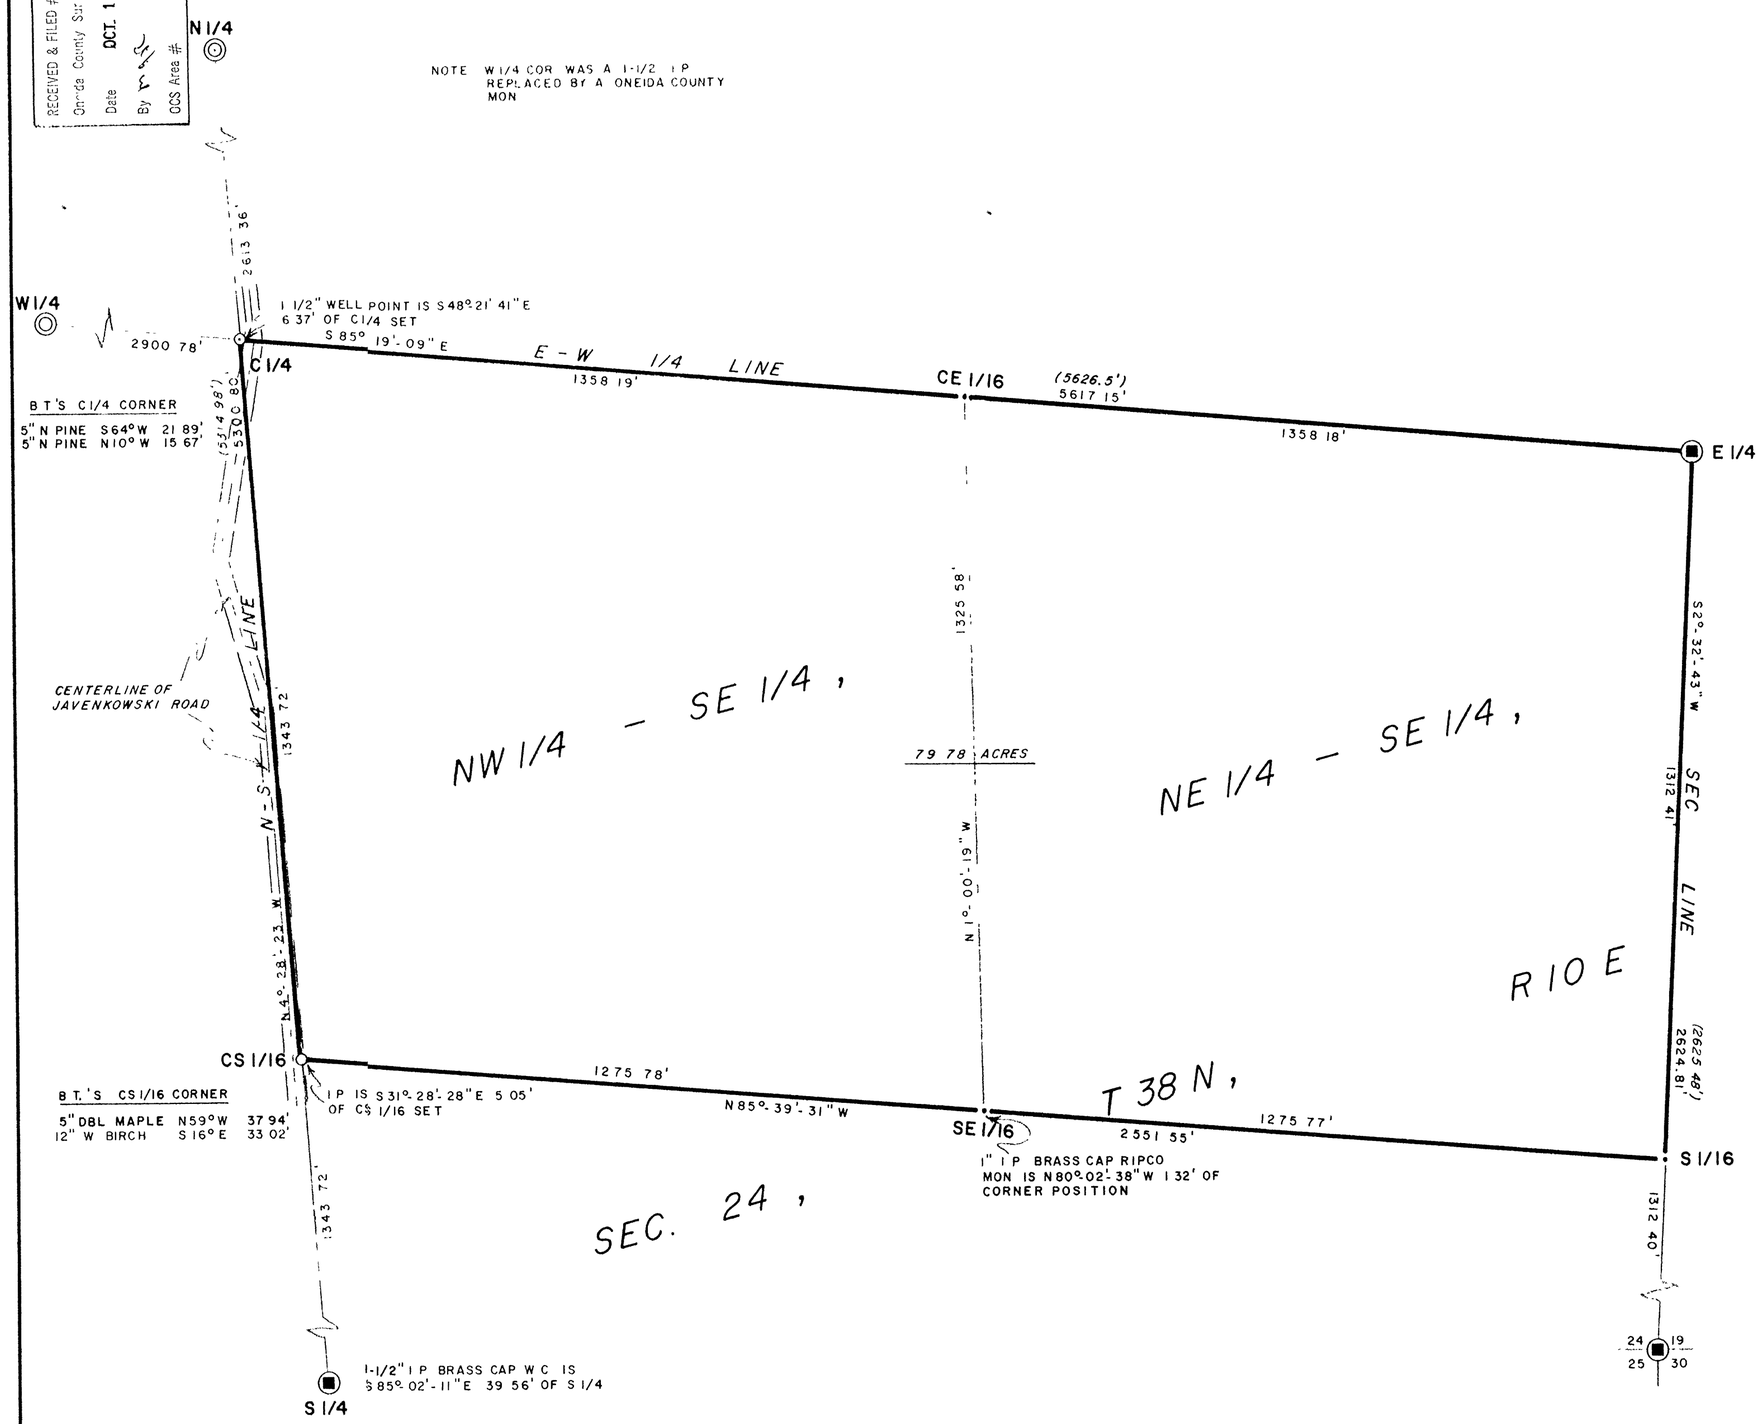

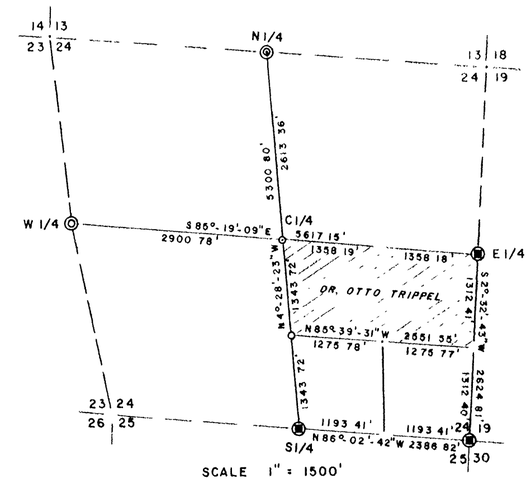

SCALE 1" = 1500'

SECTION SUBDIVISION
SKETCH
SEC. 24, T 38 N, R 10 E

- ◎ - ◎ ONEIDA COUNTY ALUMINUM CAPPED MONUMENT
- ■ - ■ 1-1/2" IRON PIPE-BRASS CAP RIPCO MONUMENT
- ⊙ - o 1" IRON PIPE SET THIS SURVEY
- COMPUTED CORNER POSITION
- ( ) DISTANCE BY D H VAUGHAN - 1909
- PARCEL SURVEYED

Kyp W Soder

SEPTEMBER 85

Kyp W Soder
KYP W SODER RLS # 1731

SURVEY FOR: DR. OTTO TRIPPEL		
SCALE 1" = 200'	APPROVED BY	DRAWN BY K W S
DATE 9-12-88		REVISED
3256 PARK PLACE EVANSTON, ILL 60201		
SODER SURVEYING		DRAWING NUMBER 045