RECEIVED & FILED # B2 0 3 2
Oneida County Surveyor's Office
Date SEP 27 1988
By
OCS Area #

B2 0 3 2

LOTS 1 & 2 OF J. J. REMO'S PLAT OF DANIEL'S BAY LOCATED IN GOV'T LOT 2, SECTION 36, T37N, R9E, TOWN OF PINE LAKE, ONEIDA COUNTY, WISCONSIN

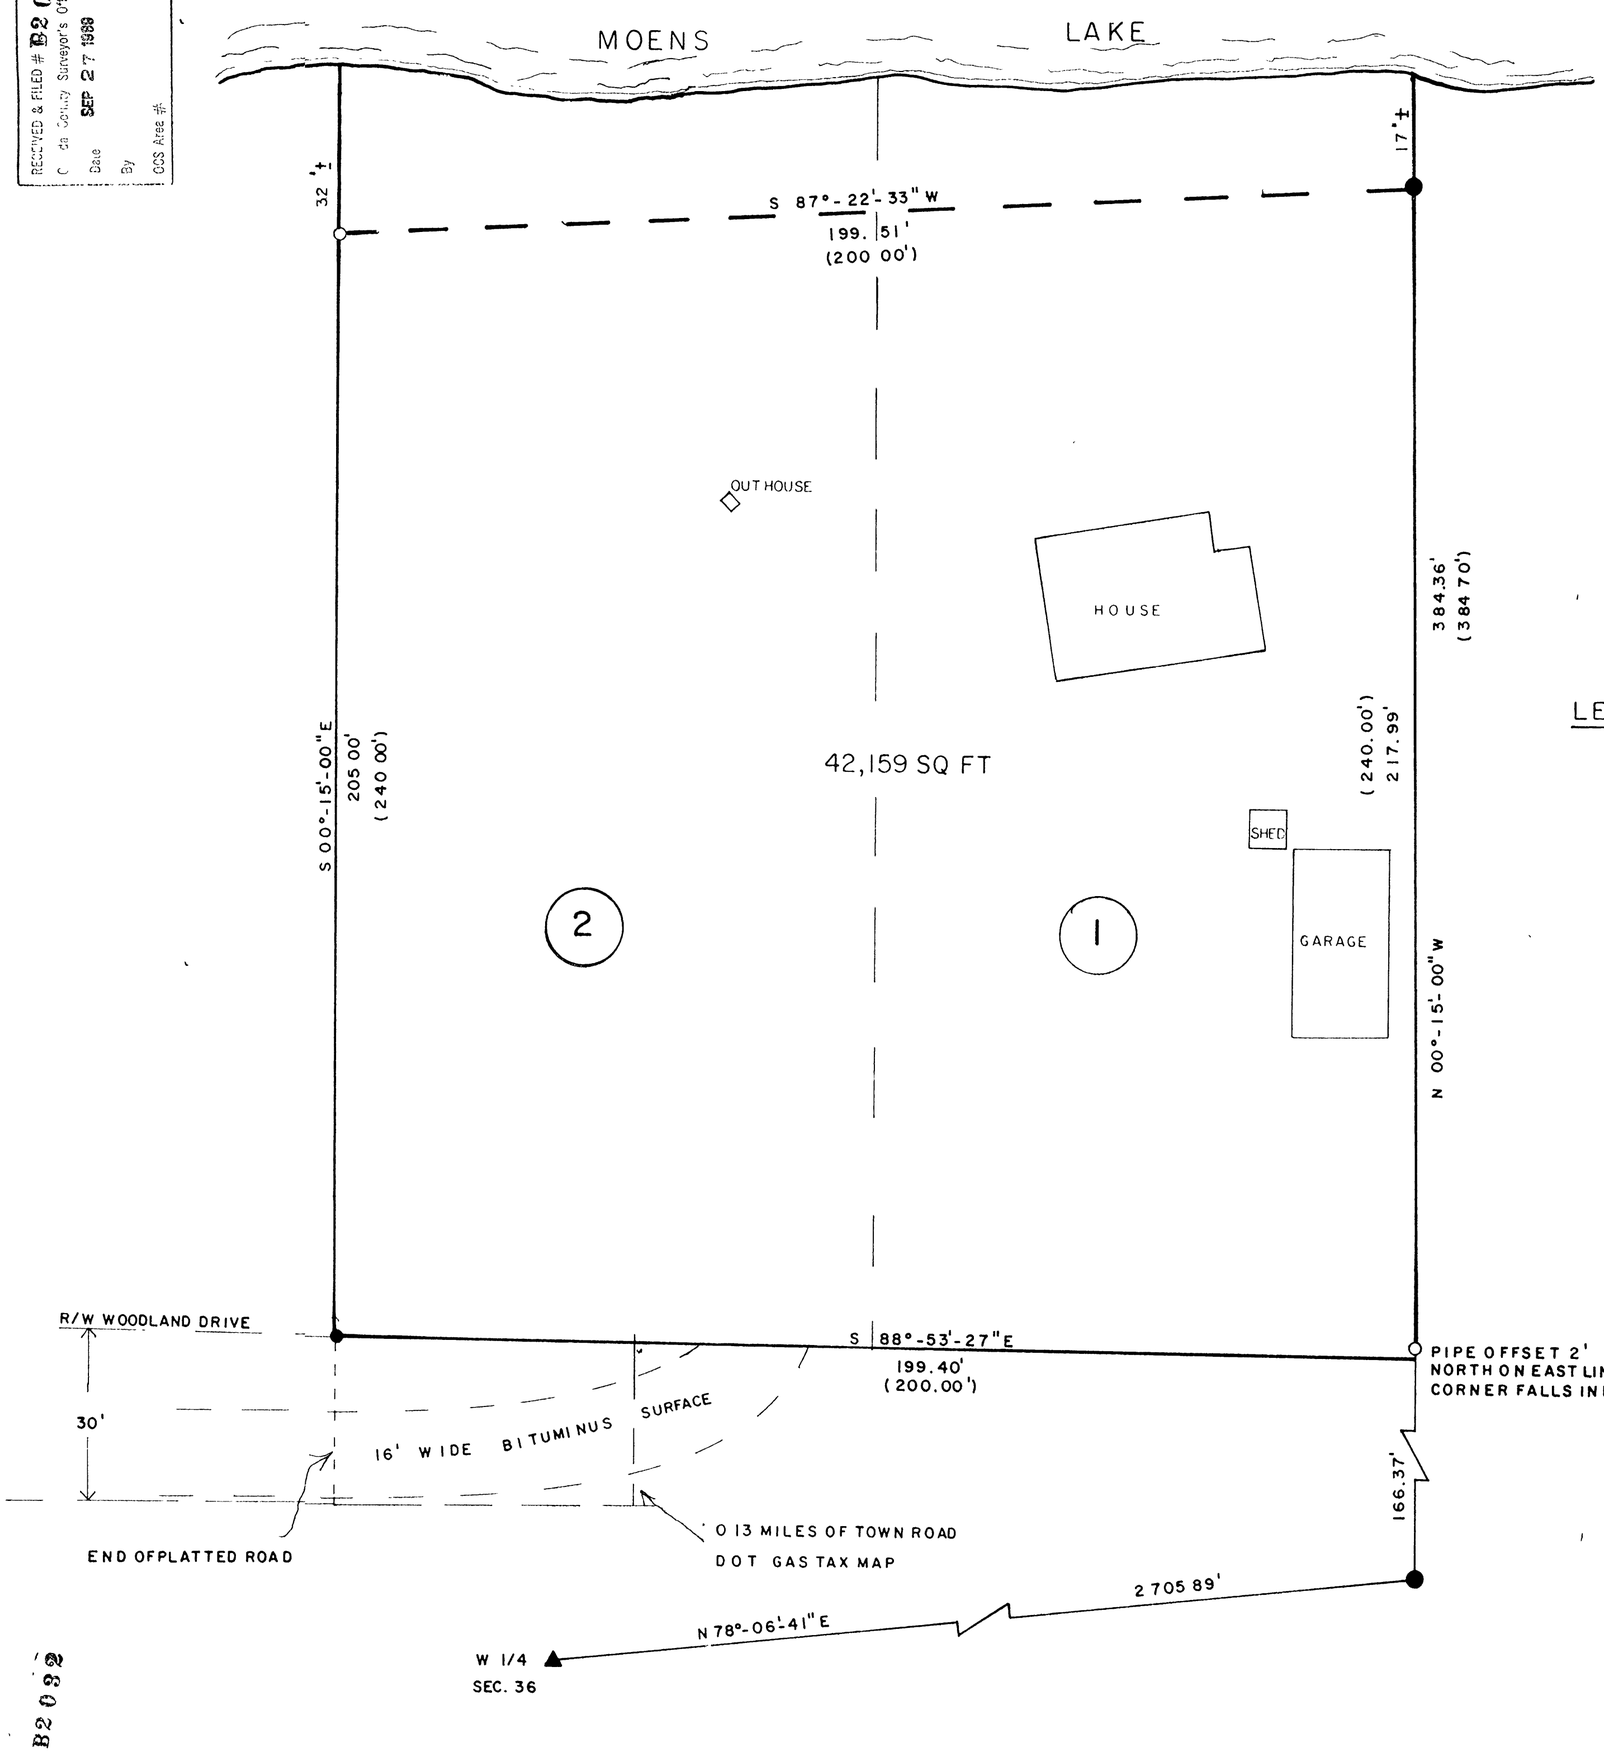

LEGEND:

- ● FOUND 2" IRON PIPE
- ● FOUND 1" IRON PIPE
- ○ SET 1" x 24" IRON PIPE
- ▲ FOUND R/R SPIKE
- ( ) RECORDED AS

N

BEARINGS REFERENCED TO THE EAST LINE OF LOT 1 ASSUMED TO BEAR N00°-15'-00" W

I, William E. Bandow, hereby certify that I have surveyed the above parcel of land under the direction of Mr. & Mrs. Don Shotzke and that the above map is a true and correct representation of the lands surveyed to the best of my knowledge and belief. That I have complied with the provisions of AE 7 of the Wisconsin Administrative Code.

William E. Bandow 8-16-89
William E. Bandow Date

WISCONSIN
WILLIAM E. BANDOW
S-1182
RHINELANDER
WIS.

MR & MRS. DON SHOTZKE
3226 W. SOUTHWAY DRIVE
FRANKLIN, WI

SCALE 1" = 20' DATE 8/16/89 DWN BY R. B

DWG. NO. 7974

GENISOT AND ASSOCIATES, INC.
RHINELANDER, WIS.

B2 0 3 2

B2 0 3 2

DESIGN PRODUCTS CO 1020