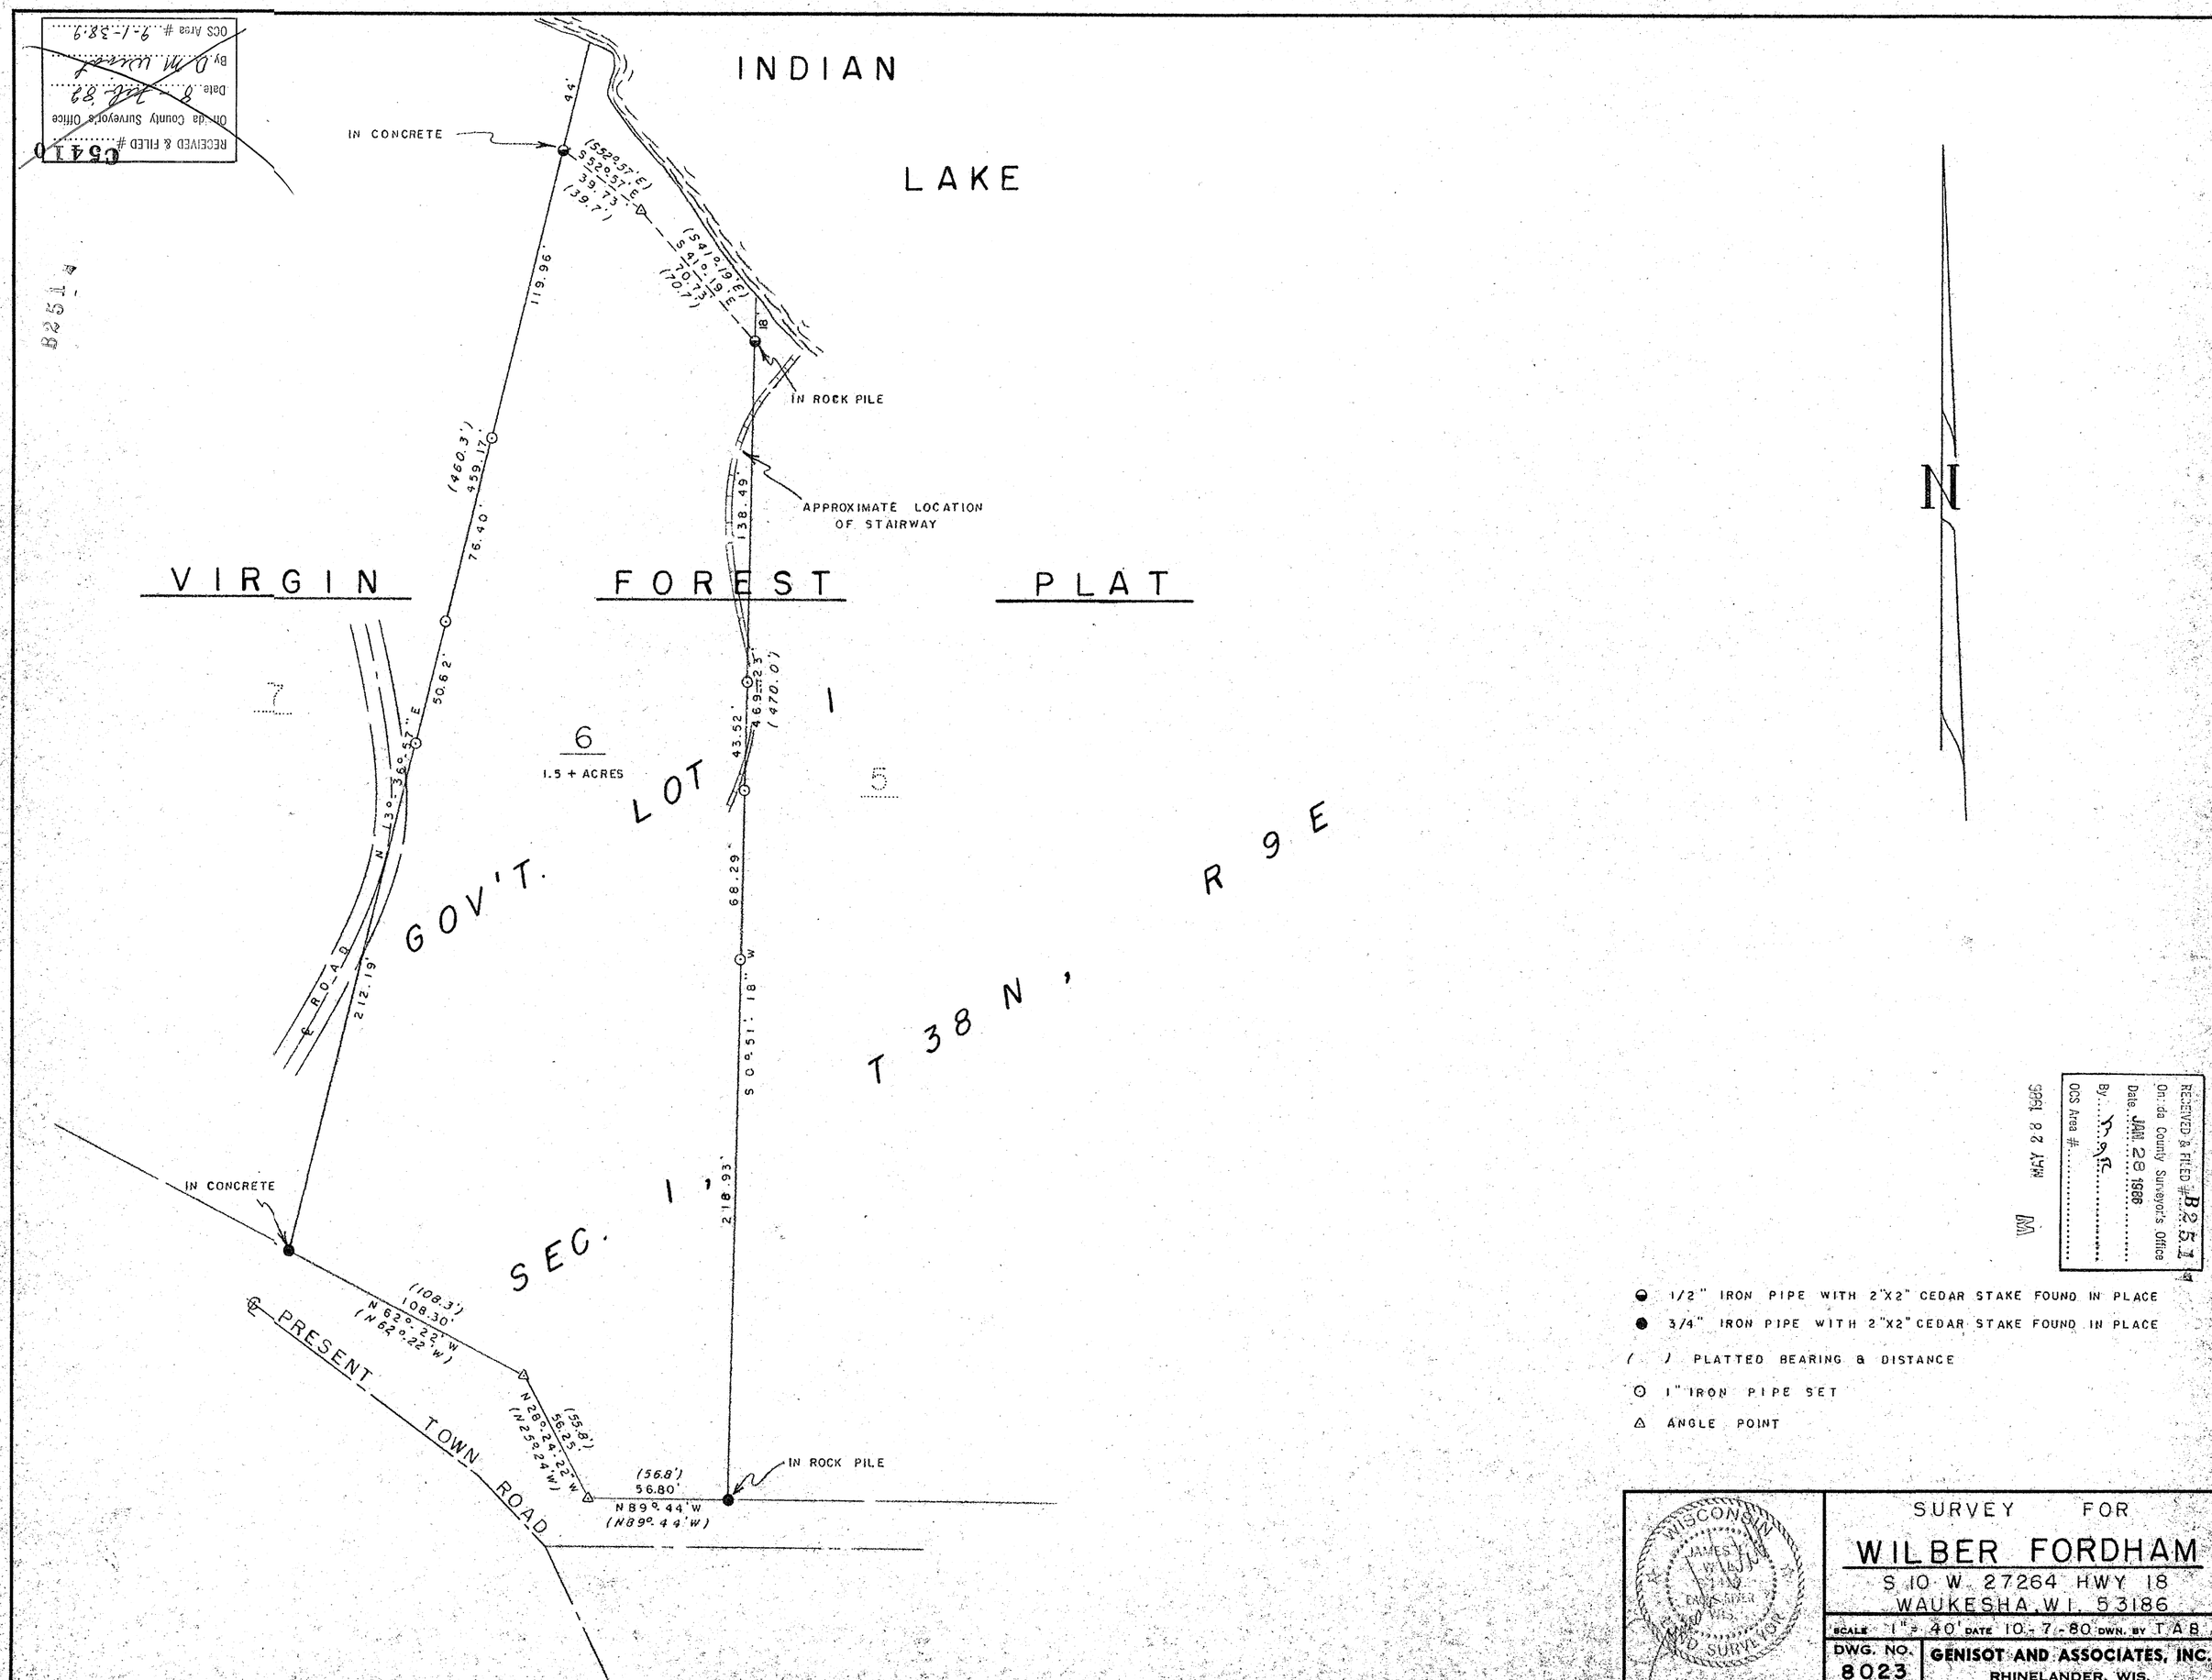

RECEIVED & FILED # C5410
Oneida County Surveyor's Office
Date 8-Jul-89
By D. M. Wurst
OCS Area # 9-1-38.9

B251

RECEIVED & FILED # B251
Oneida County Surveyor's Office
Date JAN 28 1986
By
OCS Area #

MAY 28 1986

- 1/2" IRON PIPE WITH 2"X2" CEDAR STAKE FOUND IN PLACE
- 3/4" IRON PIPE WITH 2"X2" CEDAR STAKE FOUND IN PLACE
- ( ) PLATTED BEARING & DISTANCE
- 1" IRON PIPE SET
- ANGLE POINT

WISCONSIN JAMES E. WILLIAMS ENGINEER AND SURVEYOR

SURVEY FOR

WILBER FORDHAM

S 10 W 27264 HWY 18
WAUKESHA, WI. 53186

SCALE 1" = 40' DATE 10-7-80 DWN. BY TAB

DWG. NO. 8023

GENISOT AND ASSOCIATES, INC.
RHINELANDER, WIS.

DESIGN PRODUCTS CO. 1020