RECEIVED & FILED #B263
Oneida County Surveyor's Office
Date JAN. 28 1986
By m.a.
OCS Area #

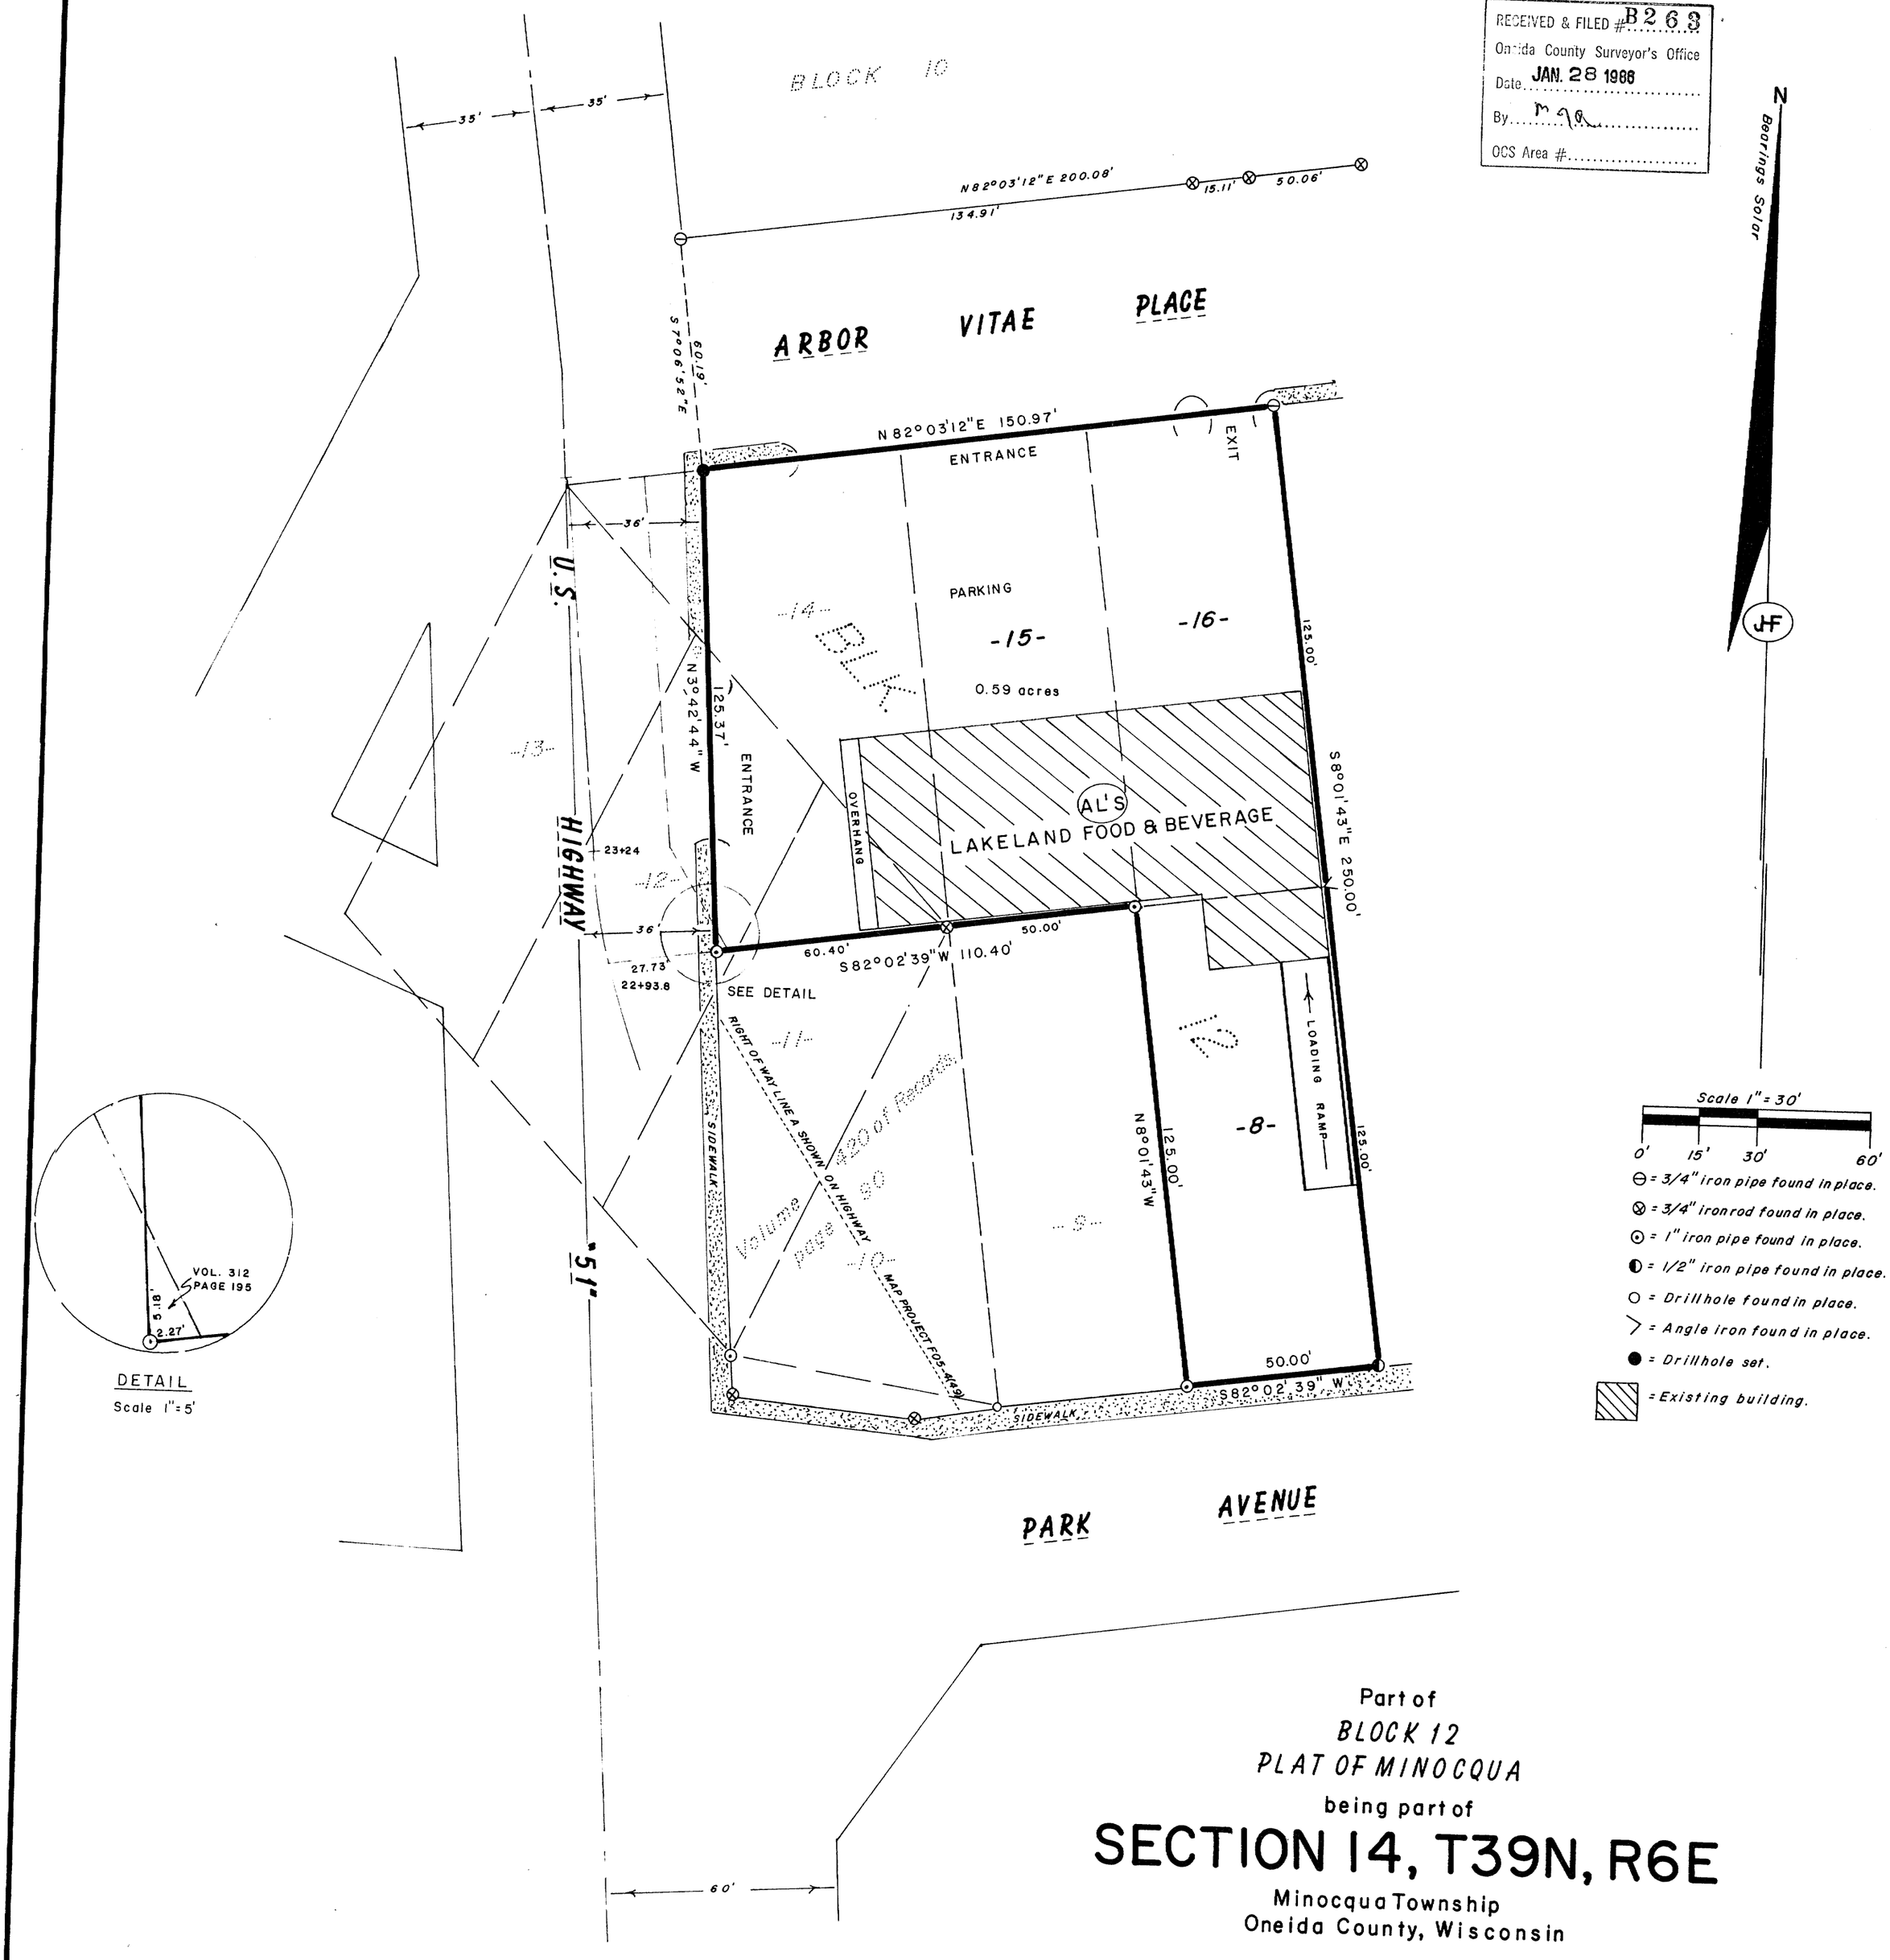

Part of
BLOCK 12
PLAT OF MINOCQUA
being part of

SECTION 14, T39N, R6E

Minocqua Township
Oneida County, Wisconsin

I, John H. Fisher, Registered Land Surveyor S-836 hereby certify that we have surveyed the property shown hereon; that this map is a true and accurate representation thereof; that said survey was performed by order of Allen Zeinert, and that we have complied with applicable requirements of s. A-E 5.01 of the Wisconsin Administrative Code.

John H. Fisher
John H. Fisher R. L. S. S-836

Dated May 10, 1985

JOHN H. FISHER & ASSOCIATES, INC.
MINOCQUA, WISCONSIN

B263

DRAWN BY DENNIS B. ROBERTS