MAP # B3369
DATE FILED JUN 28 1996
BY
DESCRIPTION FILED
ONEIDA CO. SURVEYOR'S OFFICE

Part of the SW 1/4, of the NW 1/4 SECTION 22 T. 37 N., R. 6 E.

Town of Cassian

Oneida County, Wis.

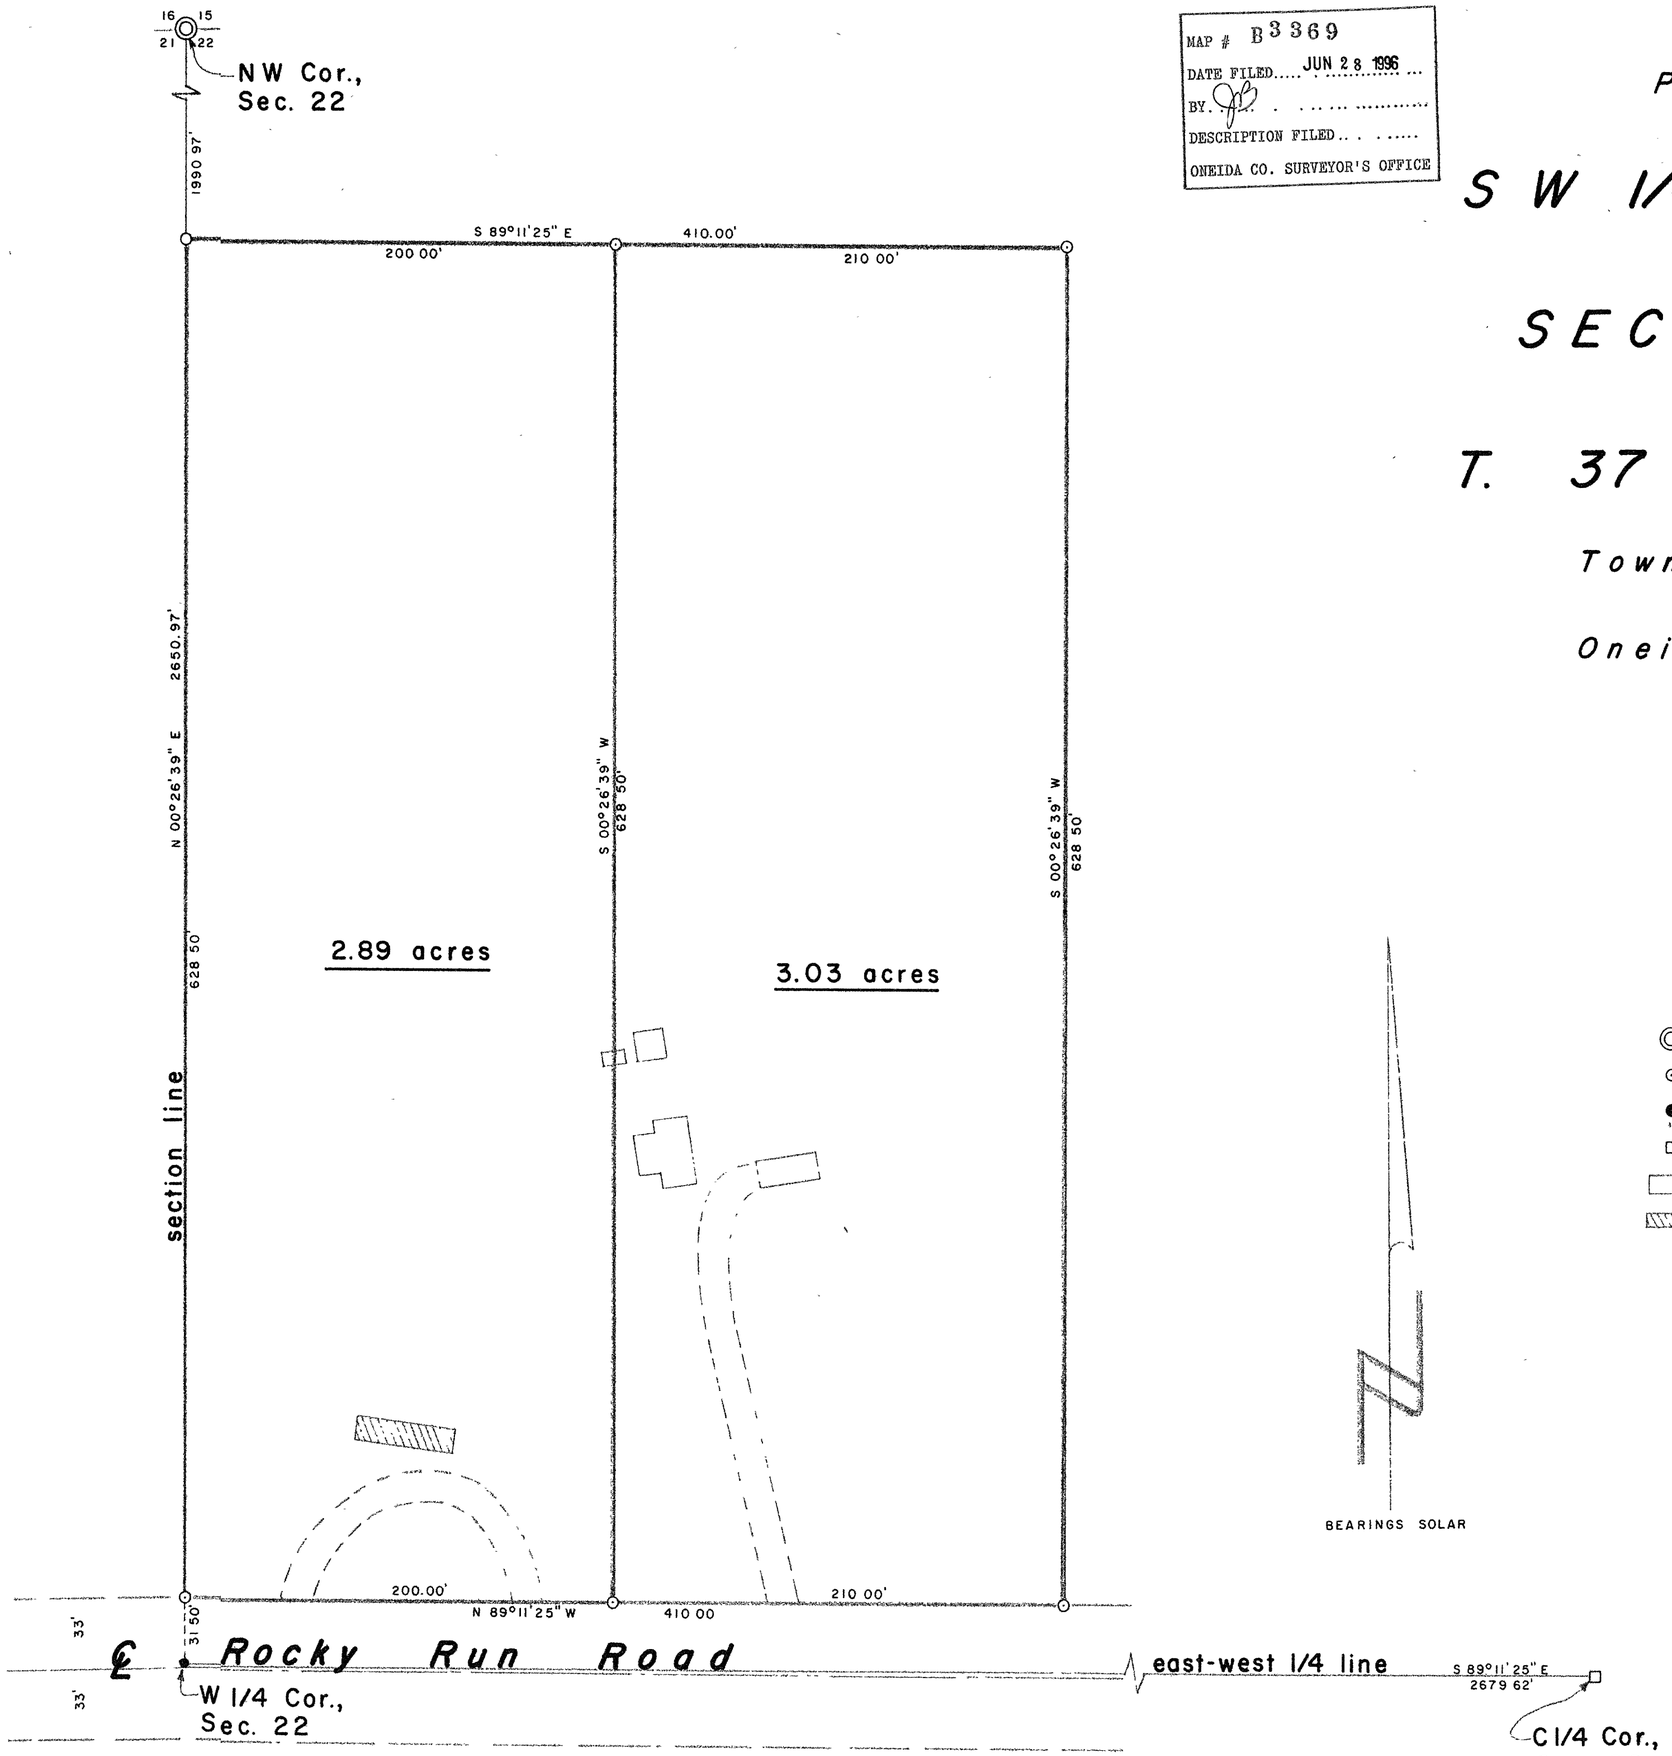

LEGEND

- 2" IRON PIPE WITH BRASS CAP BY V H. MAINE FOUND IN PLACE
- 1" IRON PIPE SET THIS SURVEY
- 3/4" IRON ROD BY WILDERNESS SURVEYORS FOUND IN PLACE
- IRON DRIFT PIN WITH 1" SQUARE HEAD FOUND IN PLACE
- DENOTES BUILDING
- DENOTES MOBILE HOME

TIMBERLAND SURVEYORS, INC. TOMAHAWK WIS.

WISCONSIN LESTER A. SCHUMANN S-1132 WIS. LAND SURVEYOR

SURVEY FOR

Truman E. Andrews, 1100 97th St., Kenosha, Wis. 53140 & Donald Schulz, 15350 W. National Ave. New Berlin, Wis 53151

DATE 21 DEC 83	DWN. BY L.J.S	SCALE 1" = 50'
REVISED	BY	DWG. NO. 525
REVISED	BY	