B3410

MAP # B3410
DATE FILED JUN 28 1996
BY
DESCRIPTION FILED
ONEIDA CO. SURVEYOR'S OFFICE

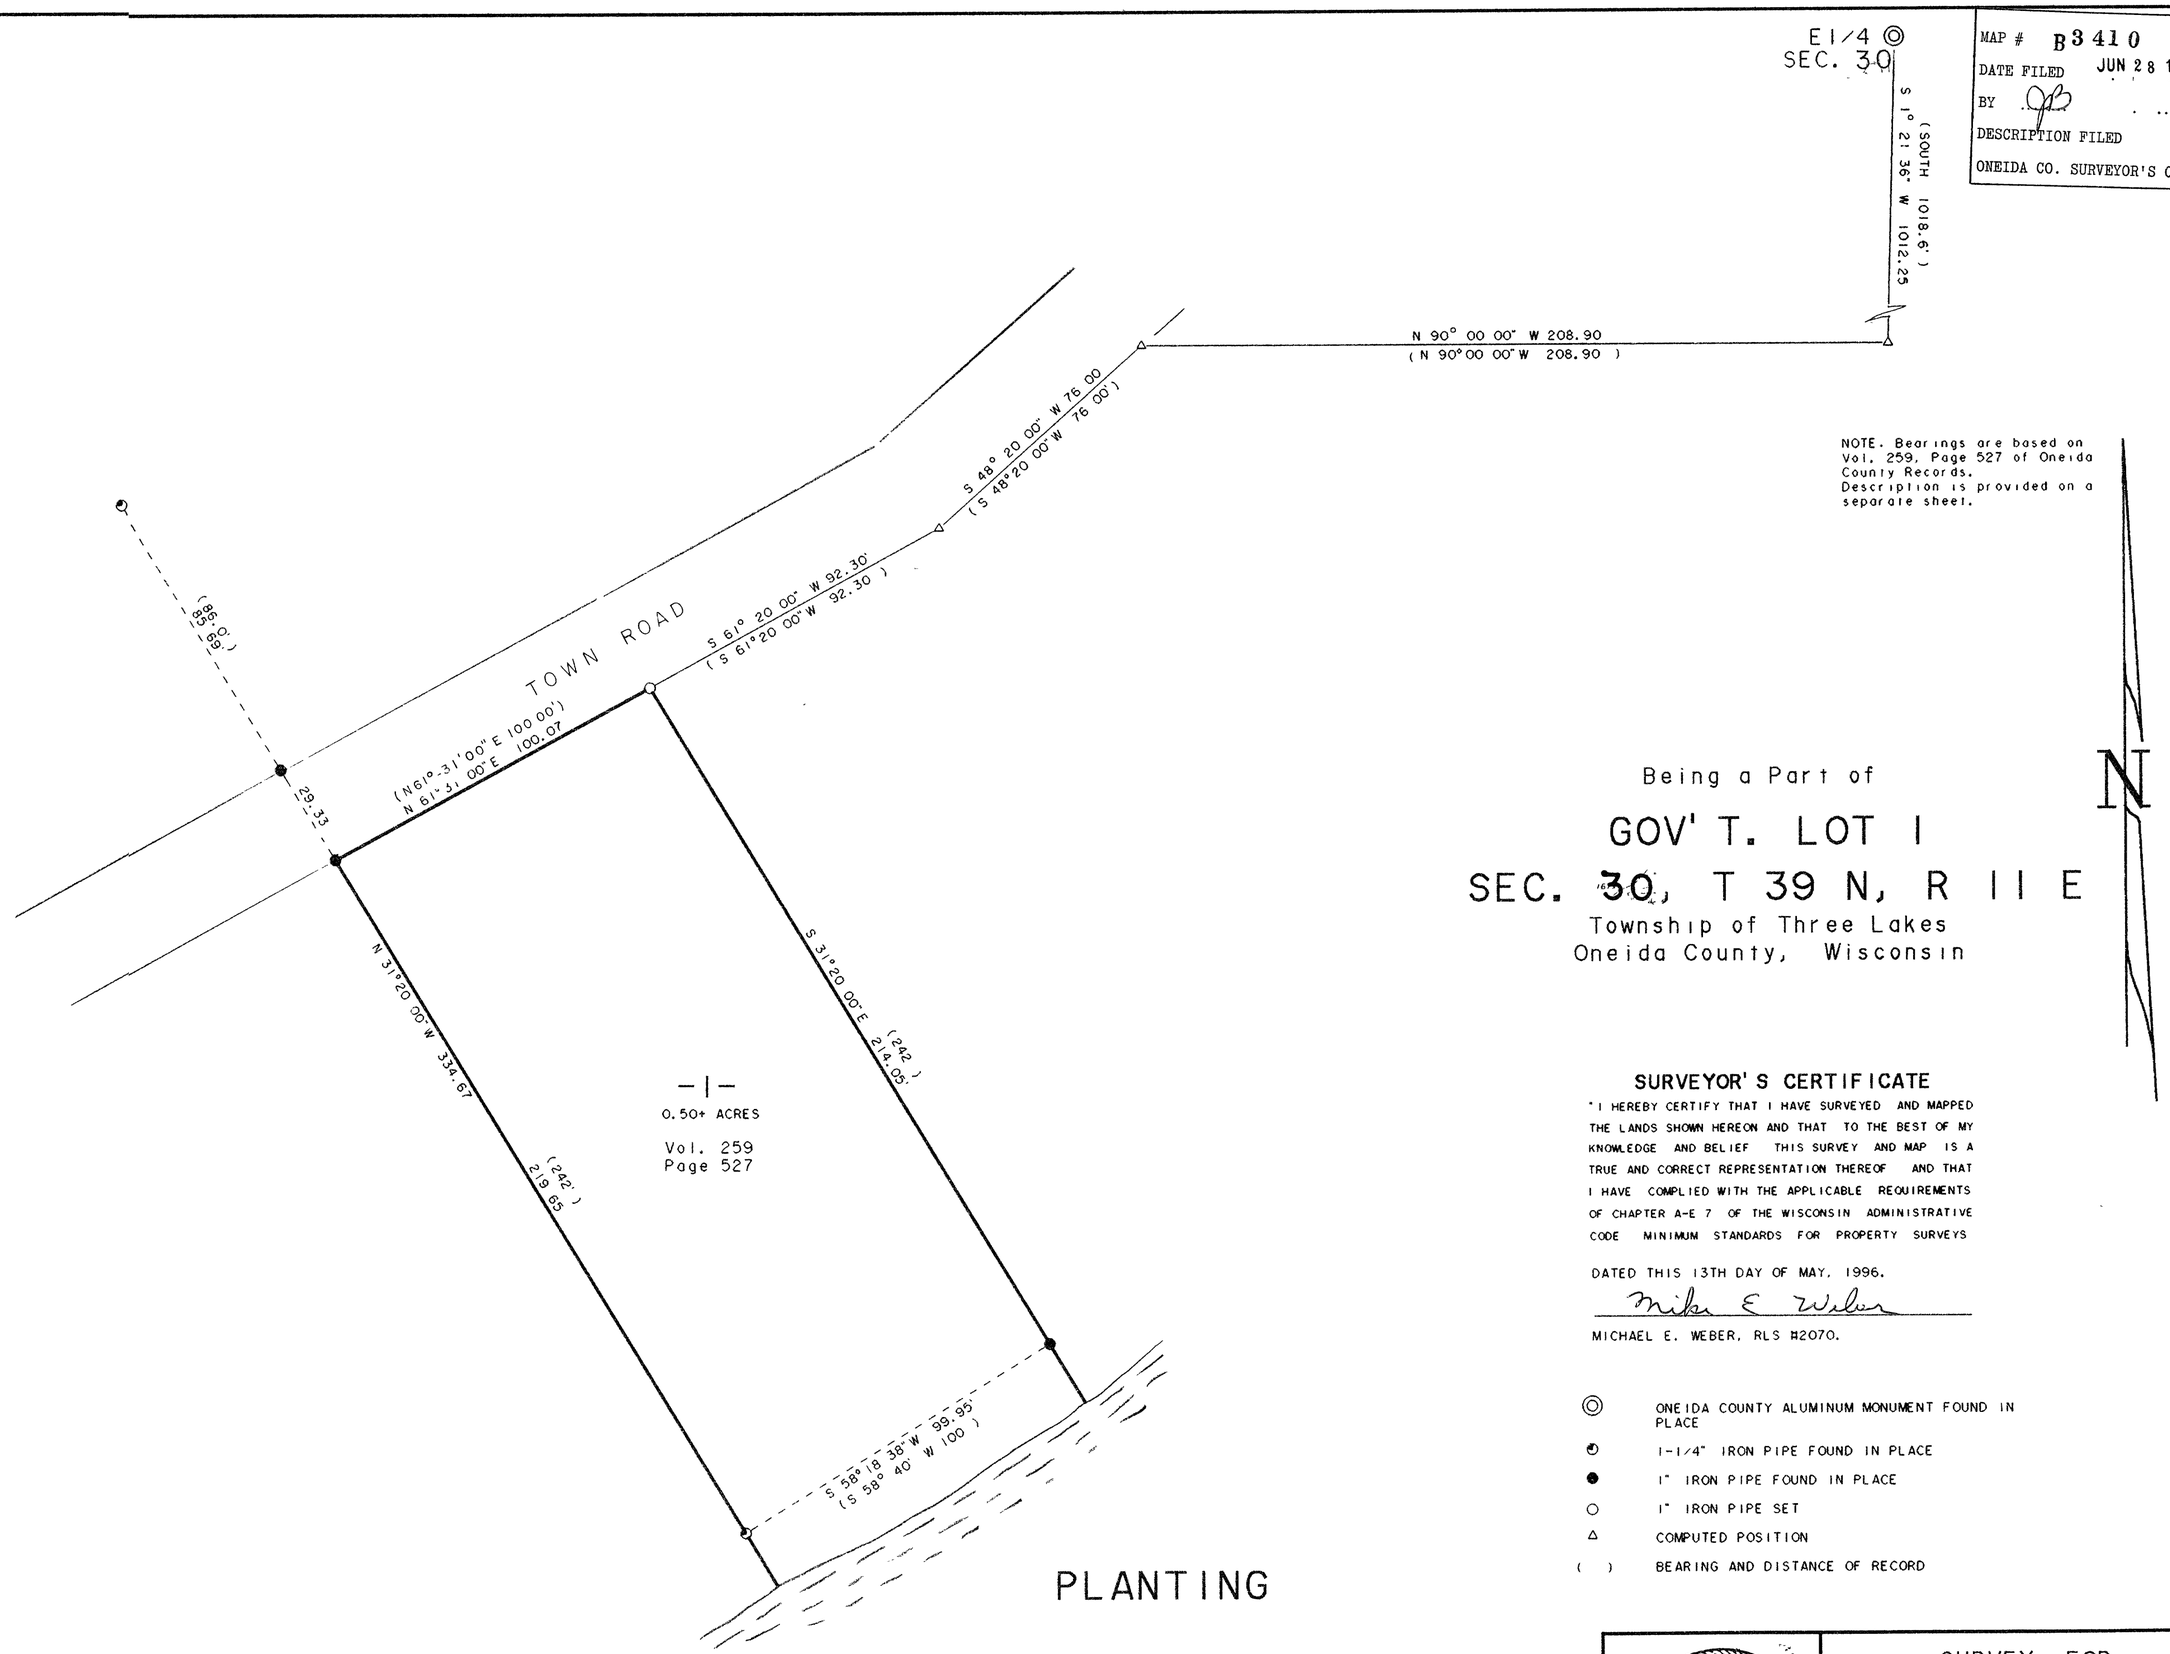

NOTE. Bearings are based on Vol. 259, Page 527 of Oneida County Records.
Description is provided on a separate sheet.

Being a Part of

GOV'T. LOT 1
SEC. 30, T 39 N, R 11 E

Township of Three Lakes
Oneida County, Wisconsin

SURVEYOR'S CERTIFICATE

"I HEREBY CERTIFY THAT I HAVE SURVEYED AND MAPPED THE LANDS SHOWN HEREON AND THAT TO THE BEST OF MY KNOWLEDGE AND BELIEF THIS SURVEY AND MAP IS A TRUE AND CORRECT REPRESENTATION THEREOF AND THAT I HAVE COMPLIED WITH THE APPLICABLE REQUIREMENTS OF CHAPTER A-E 7 OF THE WISCONSIN ADMINISTRATIVE CODE MINIMUM STANDARDS FOR PROPERTY SURVEYS

DATED THIS 13TH DAY OF MAY, 1996.

Mike E Weber

MICHAEL E. WEBER, RLS #2070.

◎ ONEIDA COUNTY ALUMINUM MONUMENT FOUND IN PLACE
◐ 1-1/4" IRON PIPE FOUND IN PLACE
● 1" IRON PIPE FOUND IN PLACE
○ 1" IRON PIPE SET
△ COMPUTED POSITION
( ) BEARING AND DISTANCE OF RECORD

WISCONSIN MICHAEL E. WEBER S-2070 EAGLE RIVER WIS. LAND SURVEYOR

SURVEY FOR
GENE WISNER
C/O DANIEL BENSON BLDR'S.
LAND O' LAKES, WI 54540

SCALE 1" = 30' DATE 5-14-96 DWN BY JLW

DWG. NO. E1020

Eagle Landmark Surveying, Inc.
EAGLE RIVER, WI

B3410