B3469

PART OF THE NENW. 1/4, SEC. 26, & SESW 1/4, SEC 23, T. 37 N., R. 8E., ONEIDA COUNTY, WI

MAP # B3469
DATE FILED SEP 17 1996
BY JB
DESCRIPTION FILED
ONEIDA CO. SURVEYOR'S OFFICE

N
W E
S

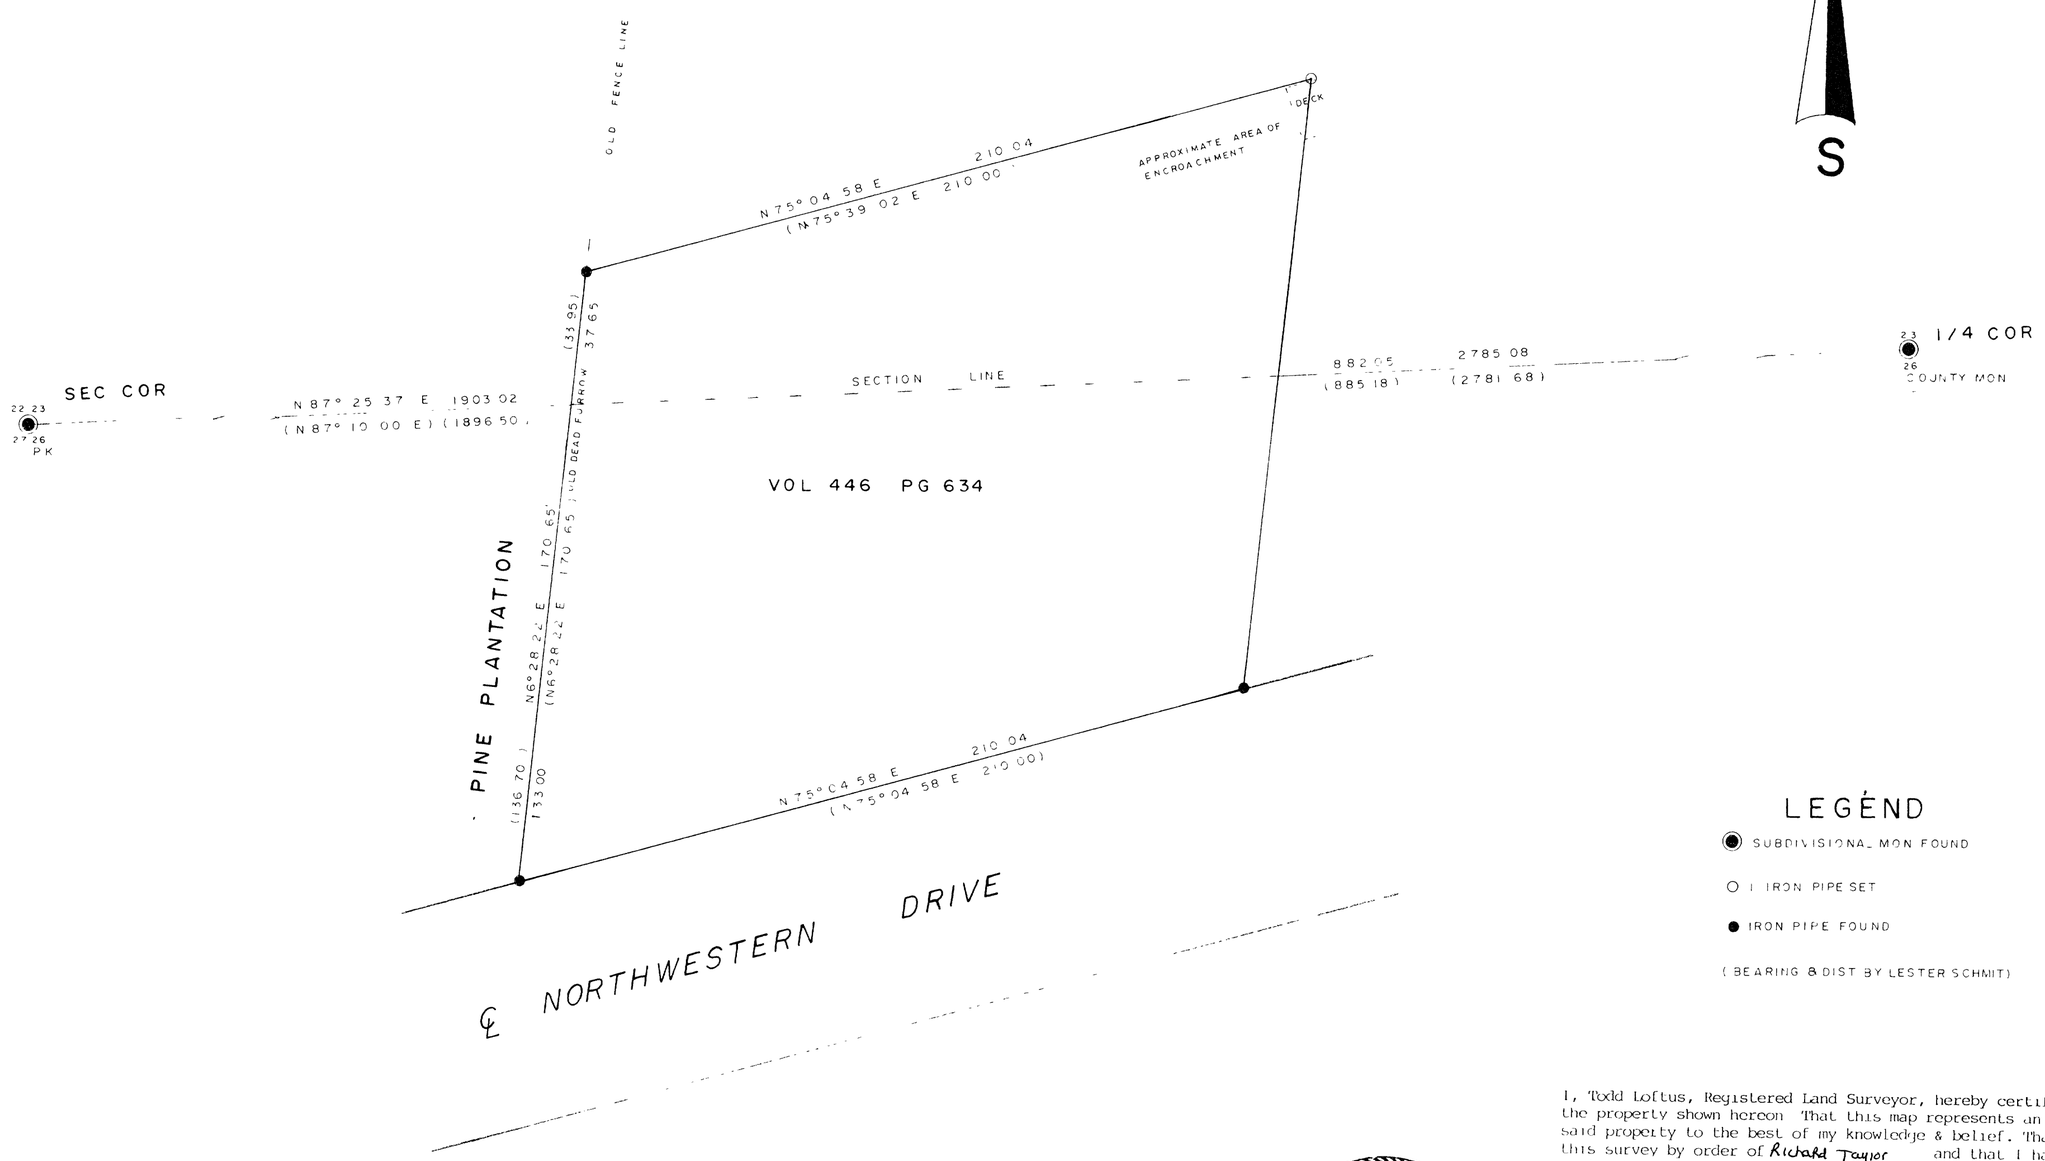

NORTH IS REFERENCED TO THE SOUTH LINE SW1/4 SEC 23 BEING AN ASSUMED BEARING OF N87°25 37 E

LEGEND

- ◉ SUBDIVISIONAL MON FOUND
- ○ 1 IRON PIPE SET
- ● IRON PIPE FOUND
- (BEARING & DIST BY LESTER SCHMIT)

SCALE
1 = 30'
0 10 20 30 60

WISCONSIN
TODD J. LOFTUS
S-1523
RHINELANDER, WIS.
LAND SURVEYOR

I, Todd Loftus, Registered Land Surveyor, hereby certify that I have surveyed the property shown hereon That this map represents an accurate survey of said property to the best of my knowledge & belief. That I have performed this survey by order of Richard Taylor and that I have complied with the applicable requirements of the Wisconsin Administrative Code A.E. 7.

Description required for above parcel is on separate sheet.

DATE 7/30/1996

SIGNED Todd Loftus

LOFTUS SURVEYING

1134B2

B3469