B3606

MAP #
DATE FILED APR 04 1997
BY B3606
~~DESCRIPTION FILED~~
ONEIDA CO SURVEYOR'S OFFICE

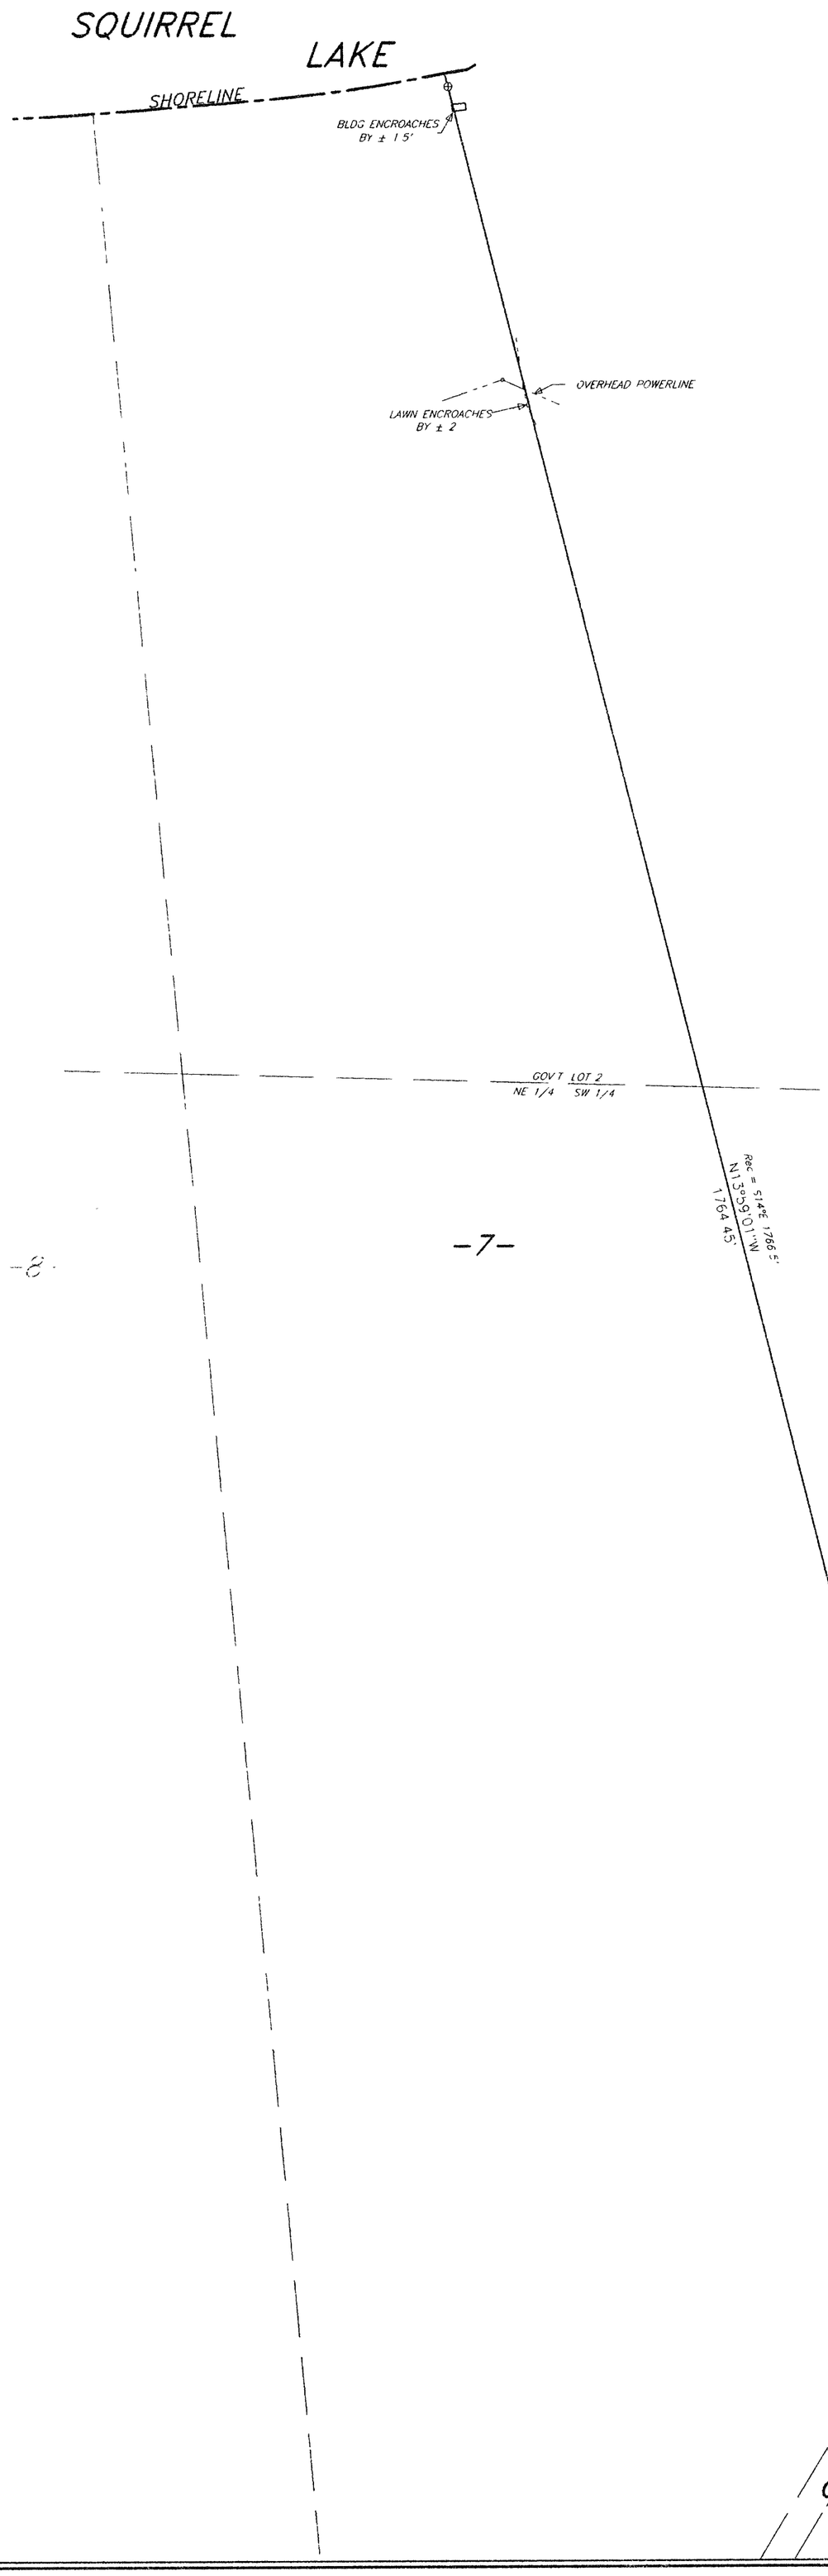

The east line of
LOT 7
in the Plat of

McKENNA'S SUBDIVISION

part of

GOV'T. LOT 2

and part of the

NE 1/4 of the SW 1/4
SECTION 20, T39N, R5E

Minocqua Township
Oneida County, Wisconsin

SURVEYOR'S CERTIFICATE

I, James D. Rein, Registered Land Surveyor No S-1234, hereby certify that I have surveyed the property shown hereon; that this map represents an accurate survey of said property to the best of my knowledge and belief; that I have performed this survey by order of Jim Lenzi and that I have complied with the requirements of Wisconsin Administrative Code A-E 7

WILDERNESS SURVEYING, INC.

WISCONSIN JAMES D REIN S-1234 MINOCQUA, WI LAND SURVEYOR

Registered Land Surveyor # S-1234
Dated this 20th day of December, 1996

Bearing base assumed, referenced to the east line of Lot 7, bearing N13°59'01"W

SCALE 1"= 100'

0' 50' 100' 200'

LEGEND

⊕ = 1 1/4" dia. iron pipe found in place

Map No 96-174
File No 6 & 11-20-395
Drafted by M Oestreich