B3732

NOTE: Bearings are based on Soder Surveying Map # 348 with a bearing of N 32°12'12" W.
Description is provided on a separate sheet.

Being a Part of

Gov't. Lot 3
Section 33
T 39 N, R 11 E

Township of Three Lakes
Oneida County, Wisconsin

SURVEYOR'S CERTIFICATE

"I HEREBY CERTIFY THAT I HAVE SURVEYED AND MAPPED THE LANDS SHOWN HEREON AND THAT, TO THE BEST OF MY KNOWLEDGE AND BELIEF, THIS SURVEY AND MAP IS A TRUE AND CORRECT REPRESENTATION THEREOF, AND THAT I HAVE COMPLIED WITH THE APPLICABLE REQUIREMENTS OF CHAPTER A-E 7 OF THE WISCONSIN ADMINISTRATIVE CODE, MINIMUM STANDARDS FOR PROPERTY SURVEYS.

DATED THIS 18TH DAY OF AUGUST, 1997.

JAMES L. WILL, RLS #1410.

- 1" IRON PIPE FOUND IN PLACE
- 2" IRON PIPE FOUND IN PLACE
- 1-1/4" IRON PIPE FOUND IN PLACE
- ○ 1" IRON PIPE SET
- △ COMPUTED POSITION
- ( ) BEARING AND DISTANCE OF RECORD

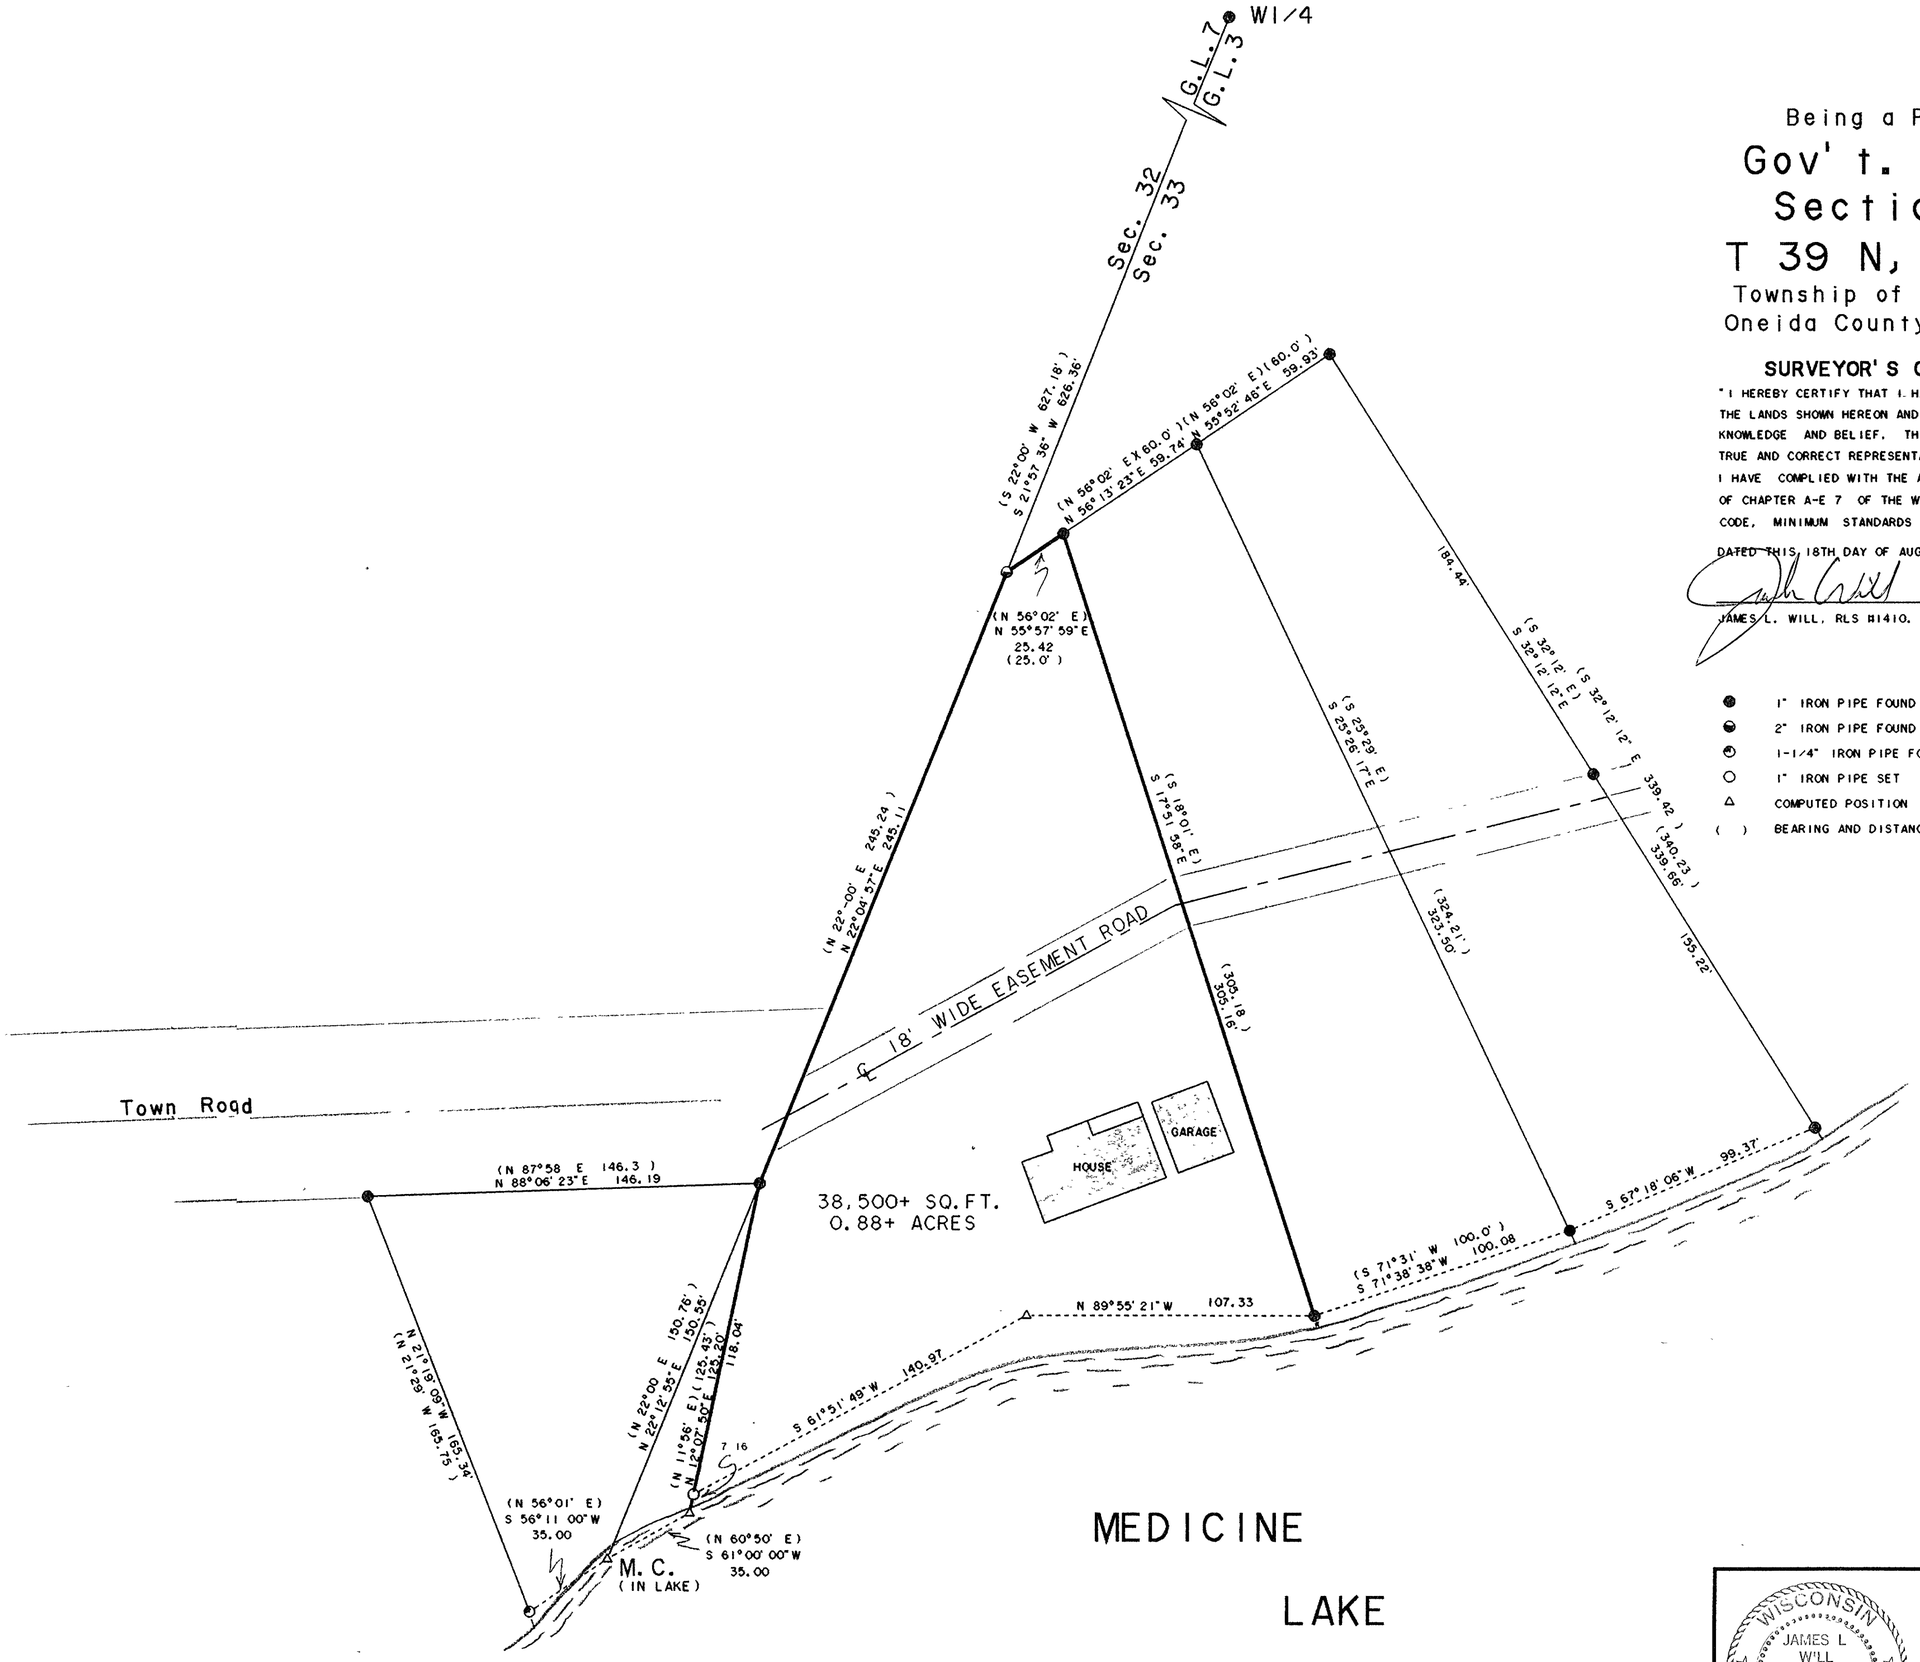

MAP # B3732
DATE FILED SEP 24 1997
BY JB
DESCRIPTION FILED
ONEIDA CO. SURVEYOR'S OFFICE

WISCONSIN
JAMES L WILL
S-1410
EAGLE RIVER WIS
LAND SURVEYOR

SURVEY FOR
FRANK TINAGLIA
1271 PINE ISLE ROAD
THREE LAKES, WI 54562

SCALE 1" = 40' DATE 8-18-97 DWN. BY JLW

DWG. NO. E1250

Eagle Landmark Surveying, Inc.
EAGLE RIVER, WI

B3732

076627