B3854

MAP # B3854
DATE FILED FEB 02 1998
BY
DESCRIPTION FILED
ONEIDA CO. SURVEYOR'S OFFICE

Part of the

NE 1/4 of the SE 1/4

SECTION 23, T 39 N, R 7 E

WOODRUFF TOWNSHIP

ONEIDA COUNTY, WISCONSIN

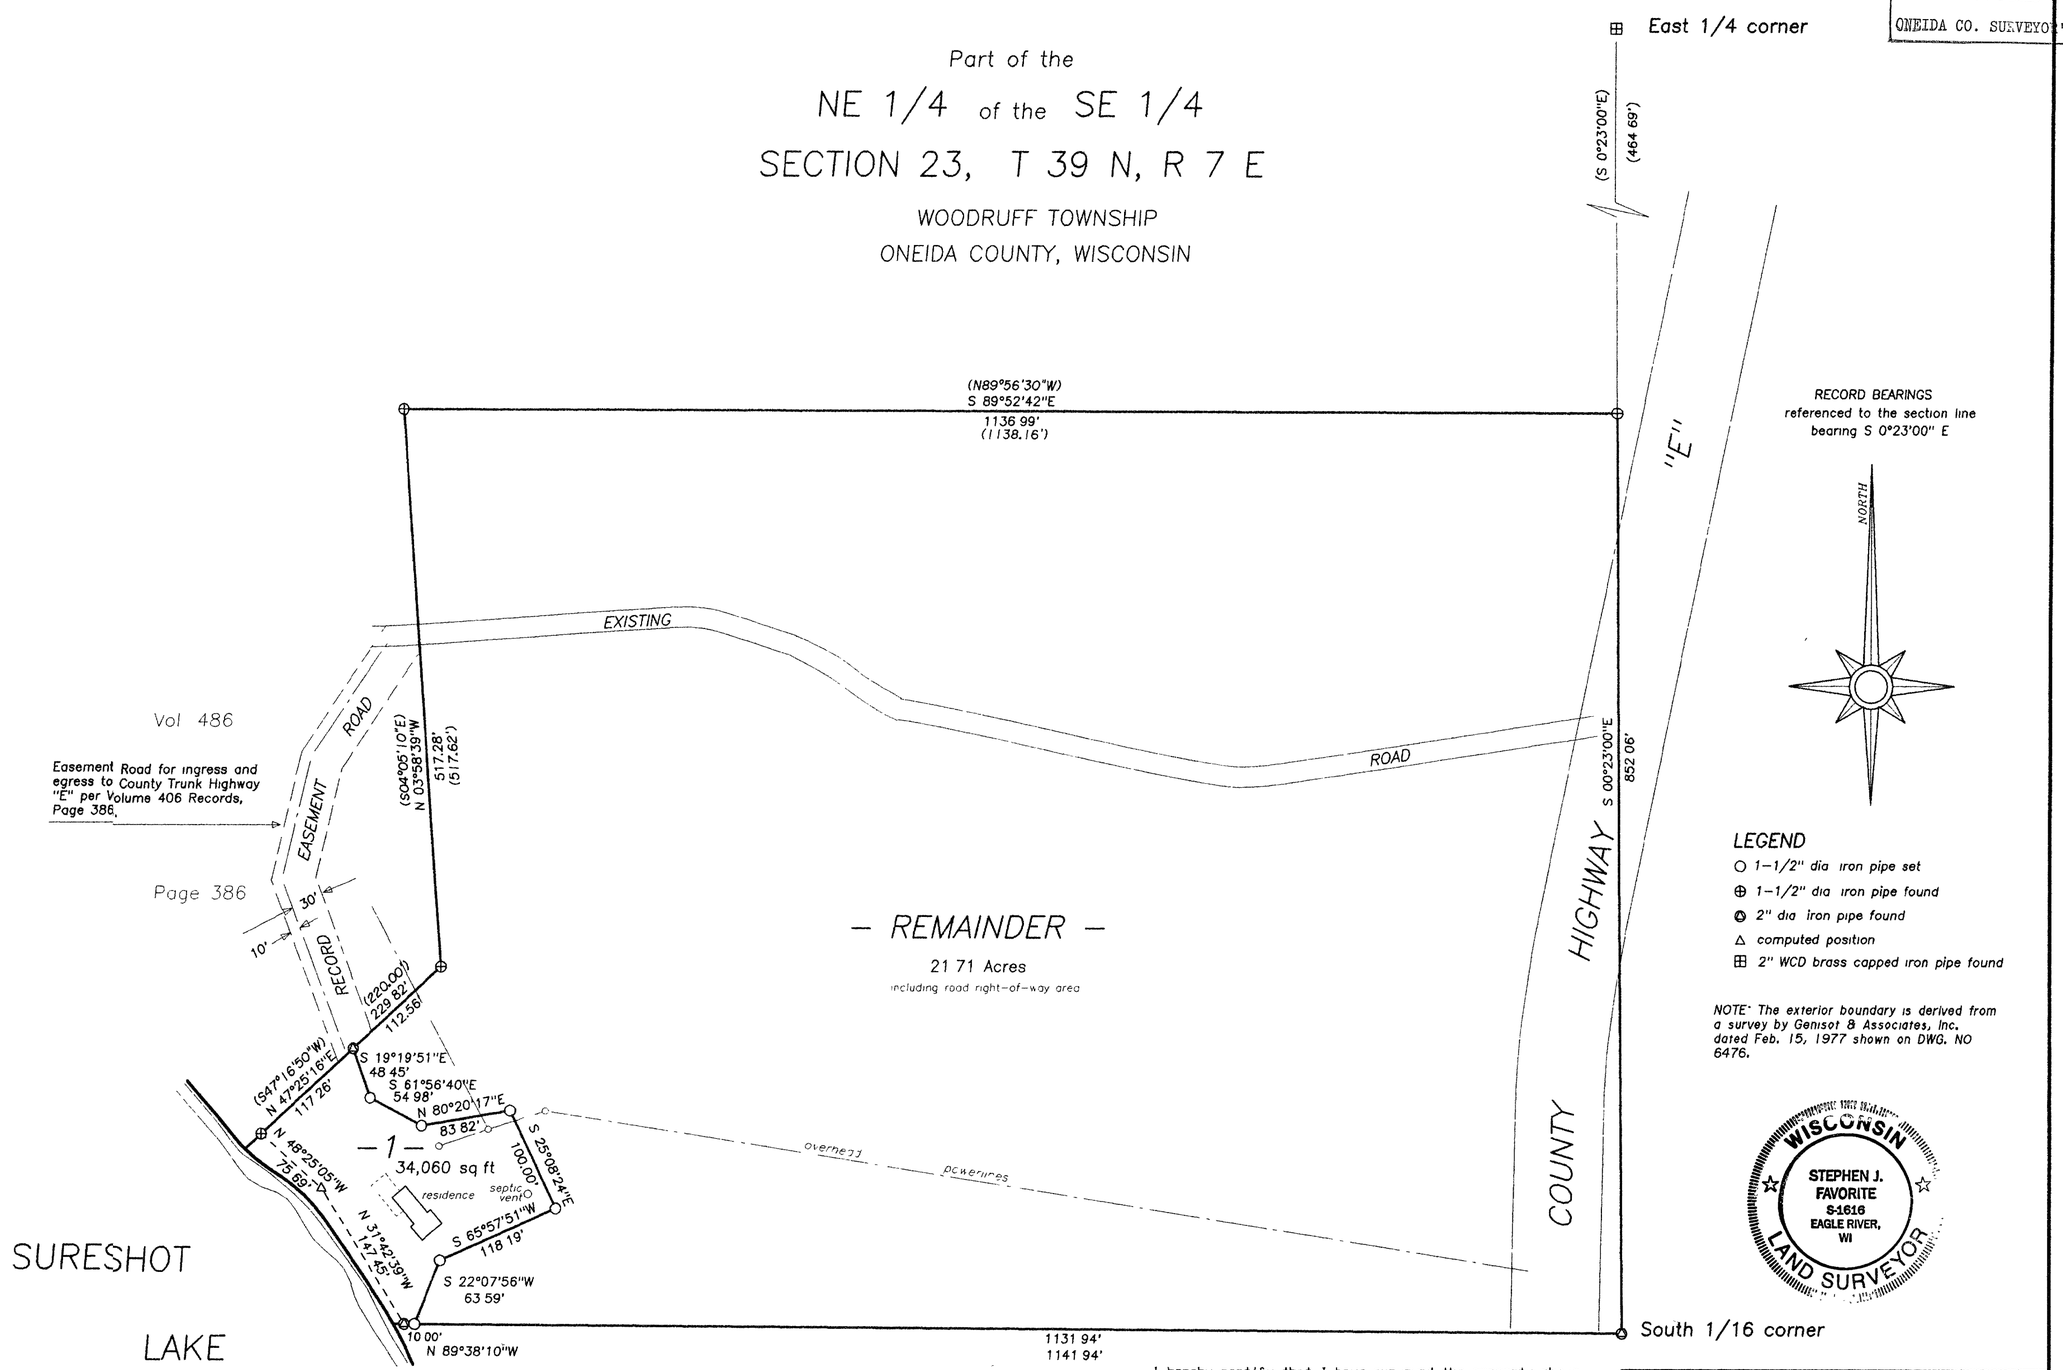

I hereby certify that I have surveyed the property shown hereon; that this map represents an accurate survey of said property to the best of my knowledge and belief; and that I have complied with the applicable requirements of the Wisconsin Administrative Code Section A-E 7.
Note Any legal descriptions pertaining to this survey have been provided on separate sheets

Stephen J. Favorite
Registered Land Surveyor #S-1616

SURVEY FOR:

FERN and ELMER SUSEMICHEL
3352 NEWBURG ROAD
LOUISVILLE, KENTUCKY 40218

SCALE: 1" = 100' DATE: 10/25/97 DRAWN BY: SJF

MAP NO. 9766

FAVORITE SURVEYING, S.C.
1712 HIGHWAY 45 NORTH
EAGLE RIVER, WISCONSIN 54521

B3854

B3854