B4961

B4961

PART OF THE SW 1/4–SE 1/4, SECTION 12, T.36N., R.7E., TOWN OF WOODBORO, ONEIDA COUNTY, WISCONSIN

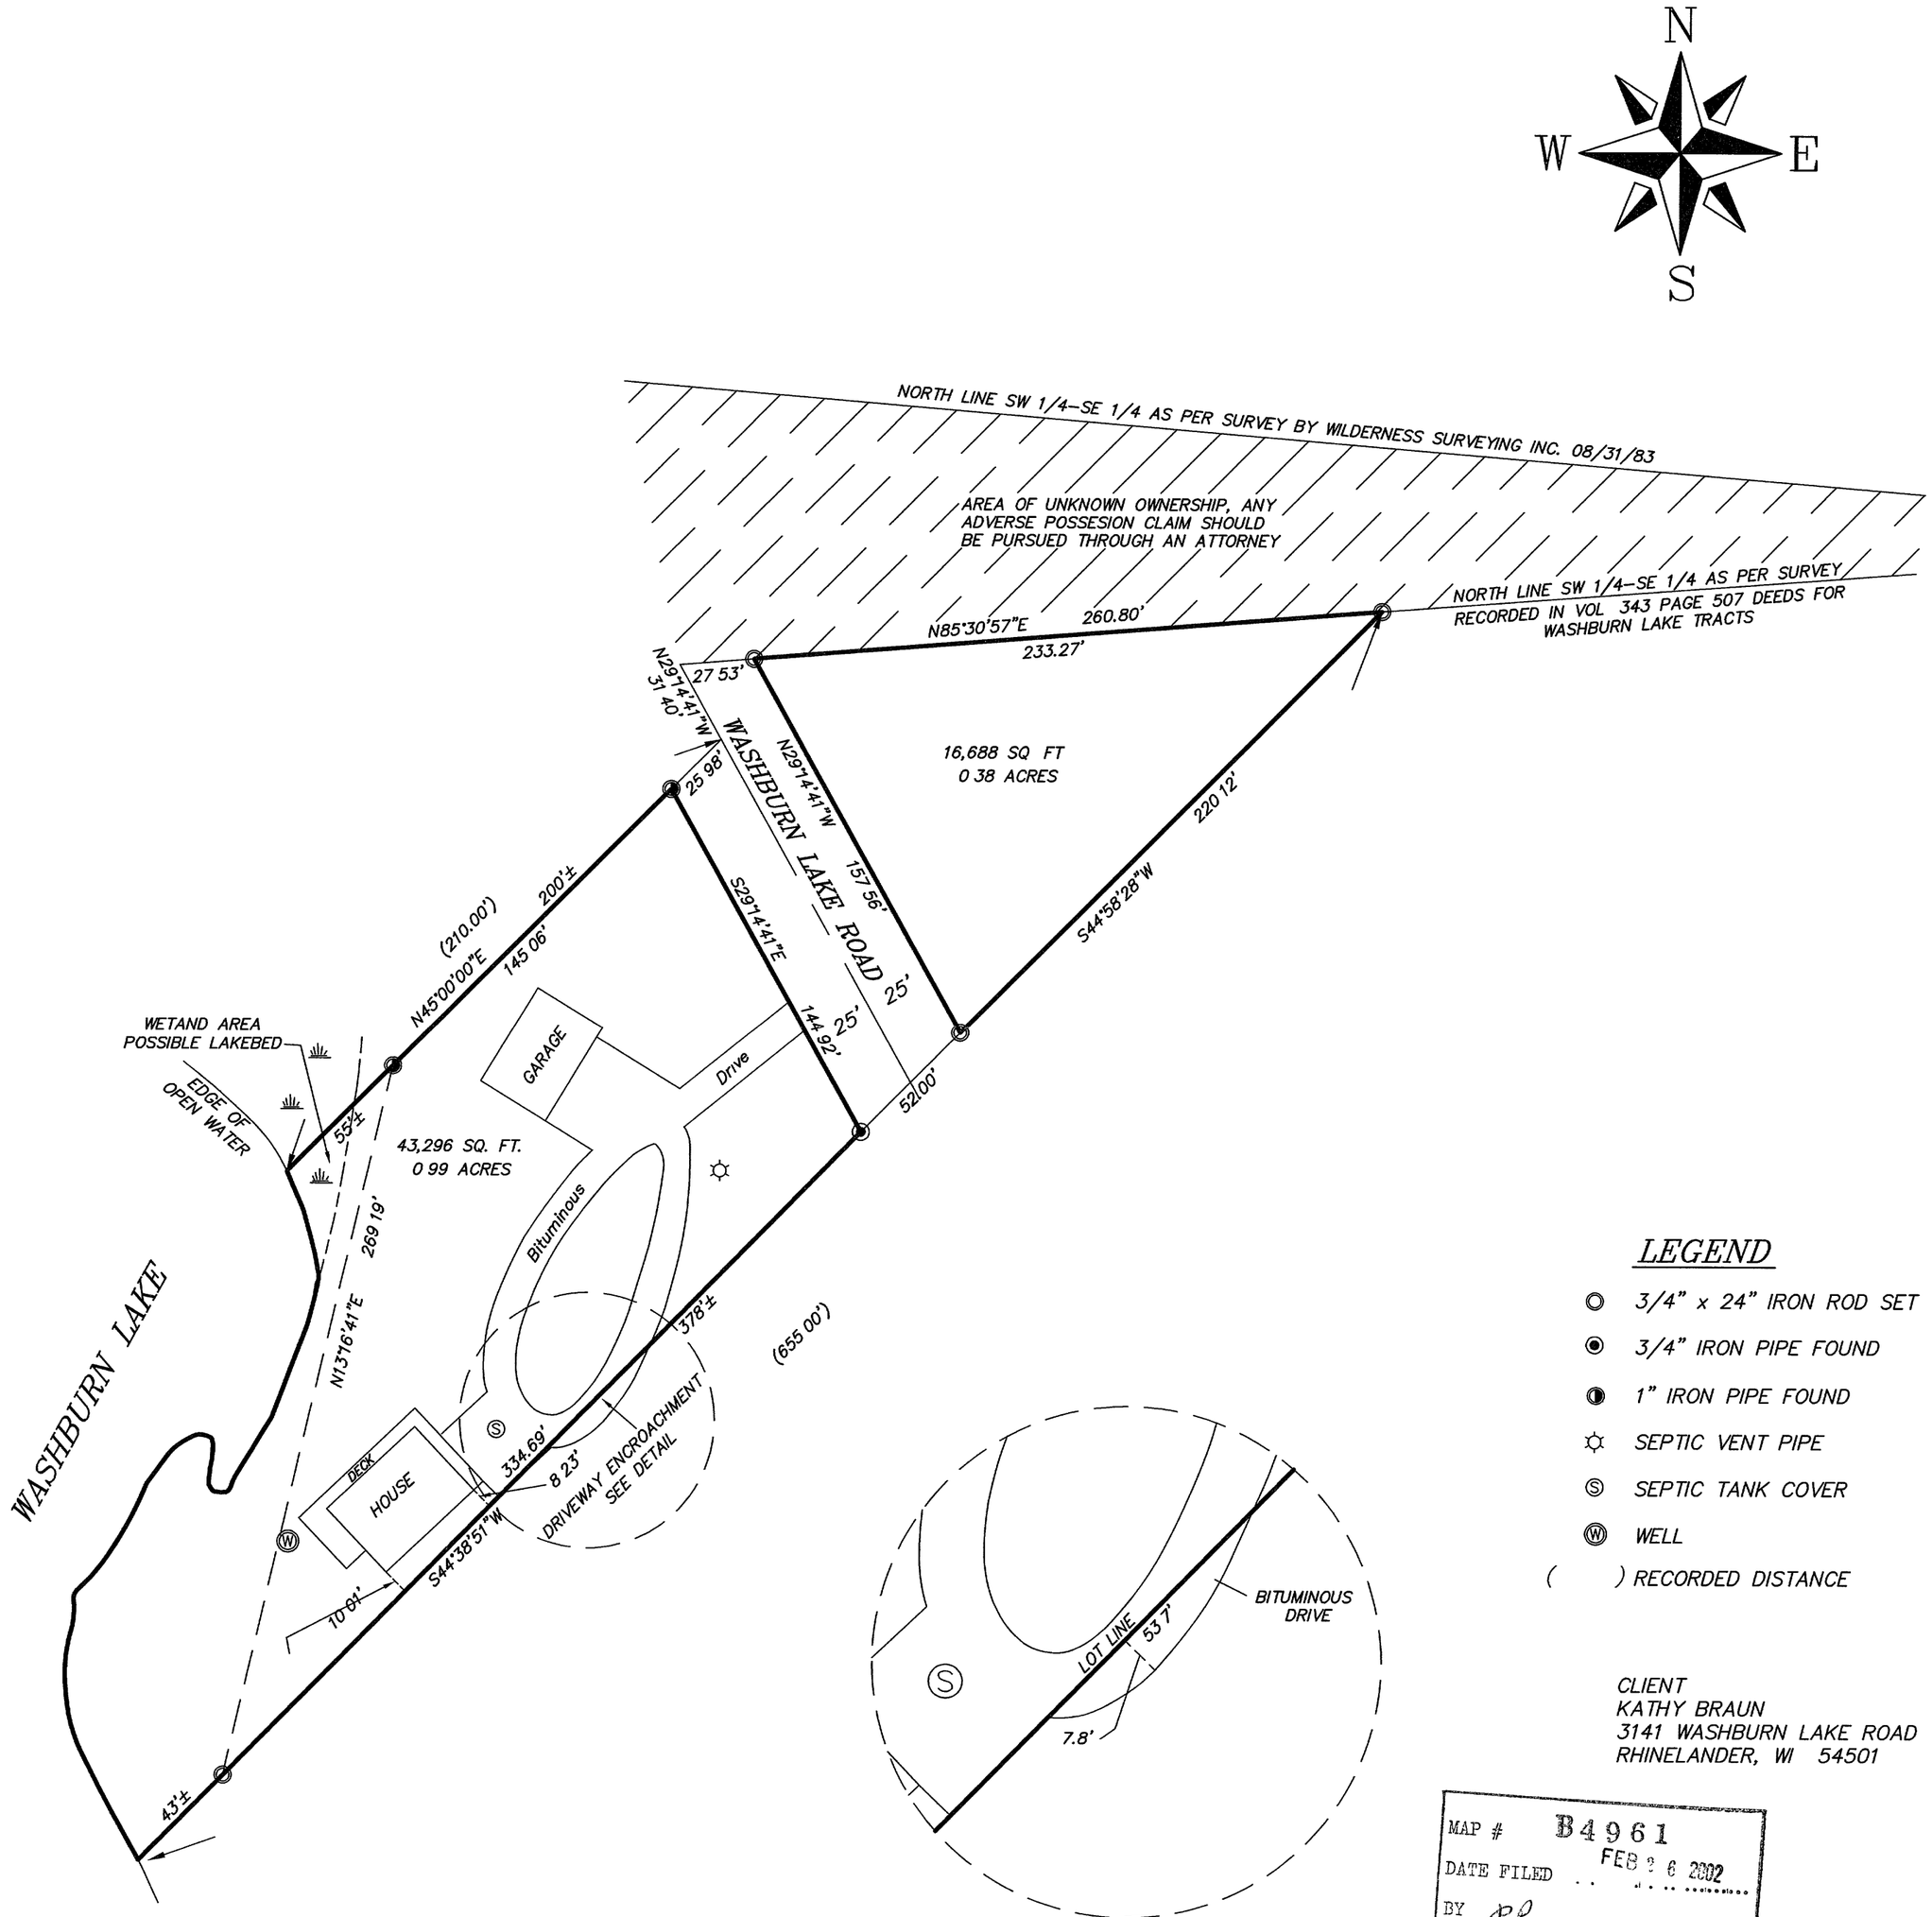

LEGEND

- 3/4" x 24" IRON ROD SET
- 3/4" IRON PIPE FOUND
- 1" IRON PIPE FOUND
- SEPTIC VENT PIPE
- SEPTIC TANK COVER
- WELL
- ( ) RECORDED DISTANCE

CLIENT
KATHY BRAUN
3141 WASHBURN LAKE ROAD
RHINELANDER, WI 54501

MAP # B4961
DATE FILED FEB 26 2002
BY pp
DESCRIPTION FILED
ONEIDA CO SURVEYOR'S OFFICE

© 2002 NICOLET SURVEYING

GRAPHIC SCALE

0 25 50 100

(IN FEET)
1 inch = 50 ft

WISCONSIN DEVON VANDEN HEUVEL S-1795 RHINELANDER, WISCONSIN LAND SURVEYOR
1/10/02

NICOLET SURVEYING
1222 LINCOLN STREET, RHINELANDER, WI 54501
715–362–2808
715–362–4114 (FAX)

DRAWN BY CWK
CHECKED BY DVH
F B FB 15, PG 15

DATE 01/04/02
SCALE 1" = 50'
PROJ # 315

SHEET 1 of 1
FILE NO 315

PLAT OF SURVEY

PART OF THE SW 1/4–SE 1/4, SECTION 12, T.36N., R.7E., TOWN OF WOODBORO,

I, DEVON VANDEN HEUVEL, REGISTERED LAND SURVEYOR, HEREBY CERTIFY TO MY CLIENT(S) THAT I HAVE SURVEYED AND MAPPED THE PROPERTY SHOWN UPON THIS PLAT AND THAT THE WITHIN PLAT IS A TRUE AND CORRECT REPRESENTATION OF THE BOUNDARIES OF THE LAND SURVEYED, TO THE BEST OF MY KNOWLEDGE AND BELIEF.