SECTION 20

T. 37 N. R. 11 E.

TOWN OF PIEHL,
ONEIDA COUNTY,
WISCONSIN

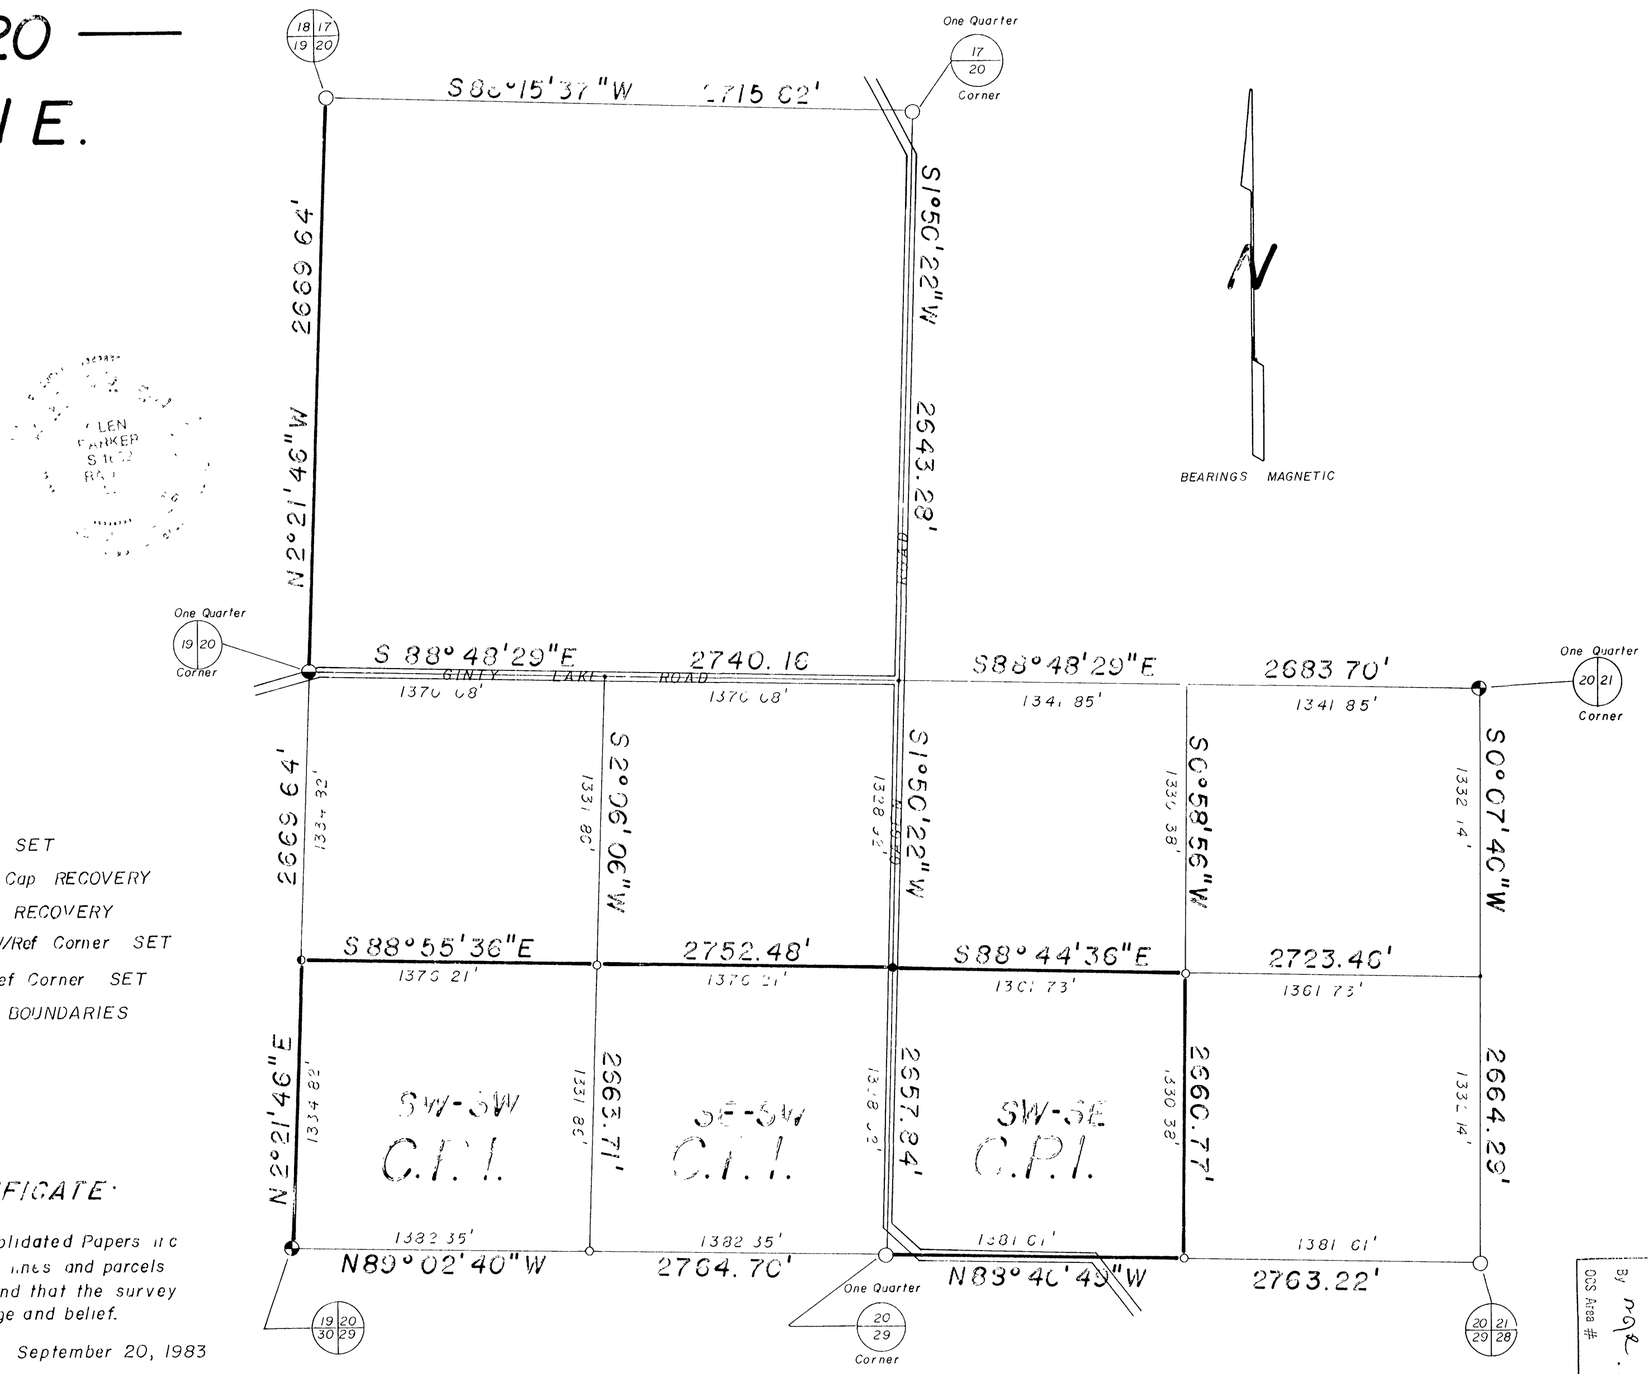

SCALE

00' 250' 500' 1000' 1500'
ONE INCH EQUALS 500 FEET

LEGEND

- 1" Iron Pipe SET
- 1" Iron Pipe W/Alloy Cap SET
- 2 1/2" Iron Pipe W/Brass Cap RECOVERY
- 2 1/2" Aluminum Monument RECOVERY
- Rail Road Spike in Road W/Ref Corner SET
- 1" Iron Pipe in Road W/Ref Corner SET
- Consolidated Papers Inc BOUNDARIES

SURVEYOR'S CERTIFICATE

I, Glen Barker, authorized by Consolidated Papers Inc hereby certify that these described lines and parcels were surveyed under my direction and that the survey is correct to the best of my knowledge and belief.

Certified at Rhinelander, Wisconsin September 20, 1983

Glen Barker W R L S Nº 1682

RECEIVED & FILED #B504
Oneida County Surveyor's Office
Date JAN 23 1986
By mge
OCS Area #