B5239

B5239

TRUE

N

Being a Part of the

SE1/4-SW1/4
Section 12
T 38 N, R 11 E

Township of Three Lakes
Oneida County, Wisconsin

SCALE: 1" = 100'

0' 25 50 100' 200

SURVEYOR'S CERTIFICATE

"I HEREBY CERTIFY THAT I HAVE SURVEYED AND MAPPED THE LANDS SHOWN HEREON AND THAT, TO THE BEST OF MY KNOWLEDGE AND BELIEF, THIS SURVEY AND MAP IS A TRUE AND CORRECT REPRESENTATION THEREOF AND THAT I HAVE COMPLIED WITH THE APPLICABLE REQUIREMENTS OF CHAPTER A-E 7 OF THE WISCONSIN ADMINISTRATIVE CODE MINIMUM STANDARDS FOR PROPERTY SURVEYS

DATED THIS 6th DAY OF NOVEMBER, 2002

THOMAS A. BOETTCHER, R.L.S #1763

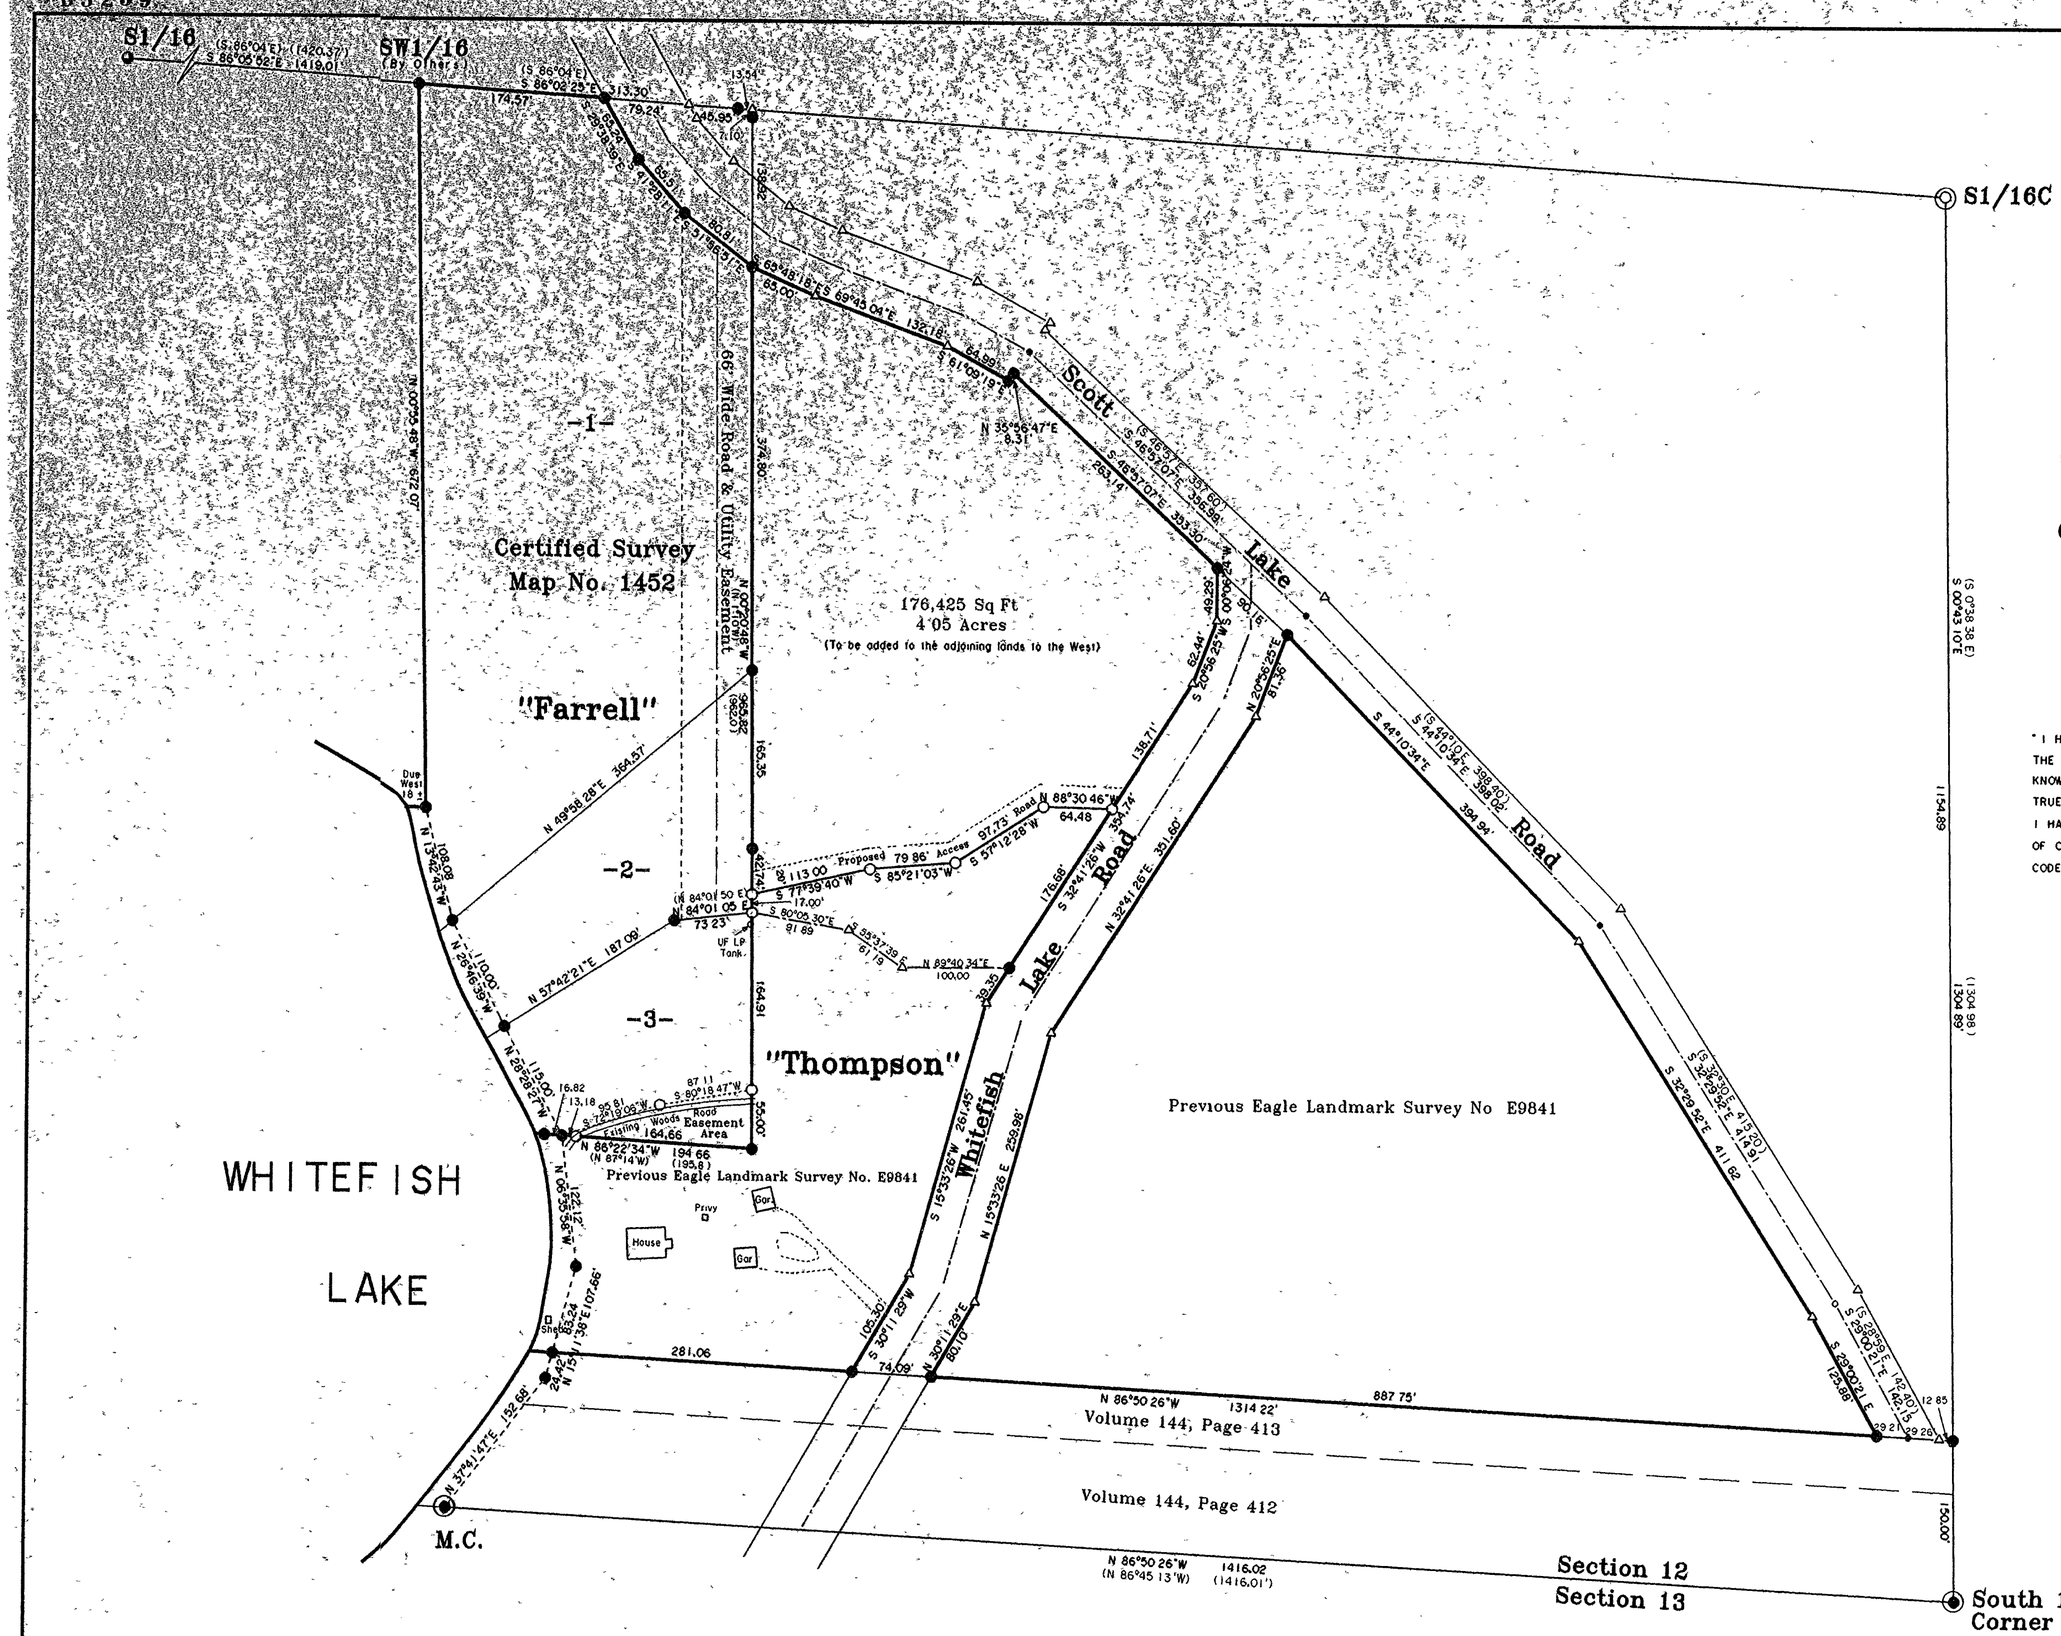

-LEGEND-

- GLO CONCRETE MONUMENT FOUND IN PLACE
- USFS ALUM MONUMENT FOUND IN PLACE
- 1-1/2" IRON PIPE FOUND IN PLACE
- 1-1/4" IRON PIPE FOUND IN PLACE
- 1" IRON PIPE FOUND IN PLACE
- 1" IRON PIPE SET
- P K NAIL FOUND IN PLACE (HERBERT MOORE SURVEY)
- COMPUTED POSITION
- ( ) BEARING AND DISTANCE OF RECORD

MAP # B5239
DATE FILED May 27, 2003
BY
DESCRIPTION FILED
ONEIDA CO. SURVEYOR'S OFFICE

WISCONSIN
THOMAS A BOETTCHER
S-1763
EAGLE RIVER
WIS
LAND SURVEYOR

Survey For
Phillip M. Farrell
Mark W. Thompson
Three Lakes, WI 54562

SCALE 1"= 100' DATE 11/6/2002 DWN BY TAB

DWG. NO. E9841-1

Eagle Landmark Surveying, Inc
EAGLE RIVER, WI

B5239

B5239