B5403

PART OF THE NESE ¼ & NWSE ¼, SEC. 16, T. 36 N., R. 9 E., TOWN OF PELICAN, ONEIDA COUNTY, WI.

MAP # B5403
DATE FILED DEC 0 8 2003
BY
DESCRIPTION FILED
ONEIDA CO. SURVEYOR'S OFFICE

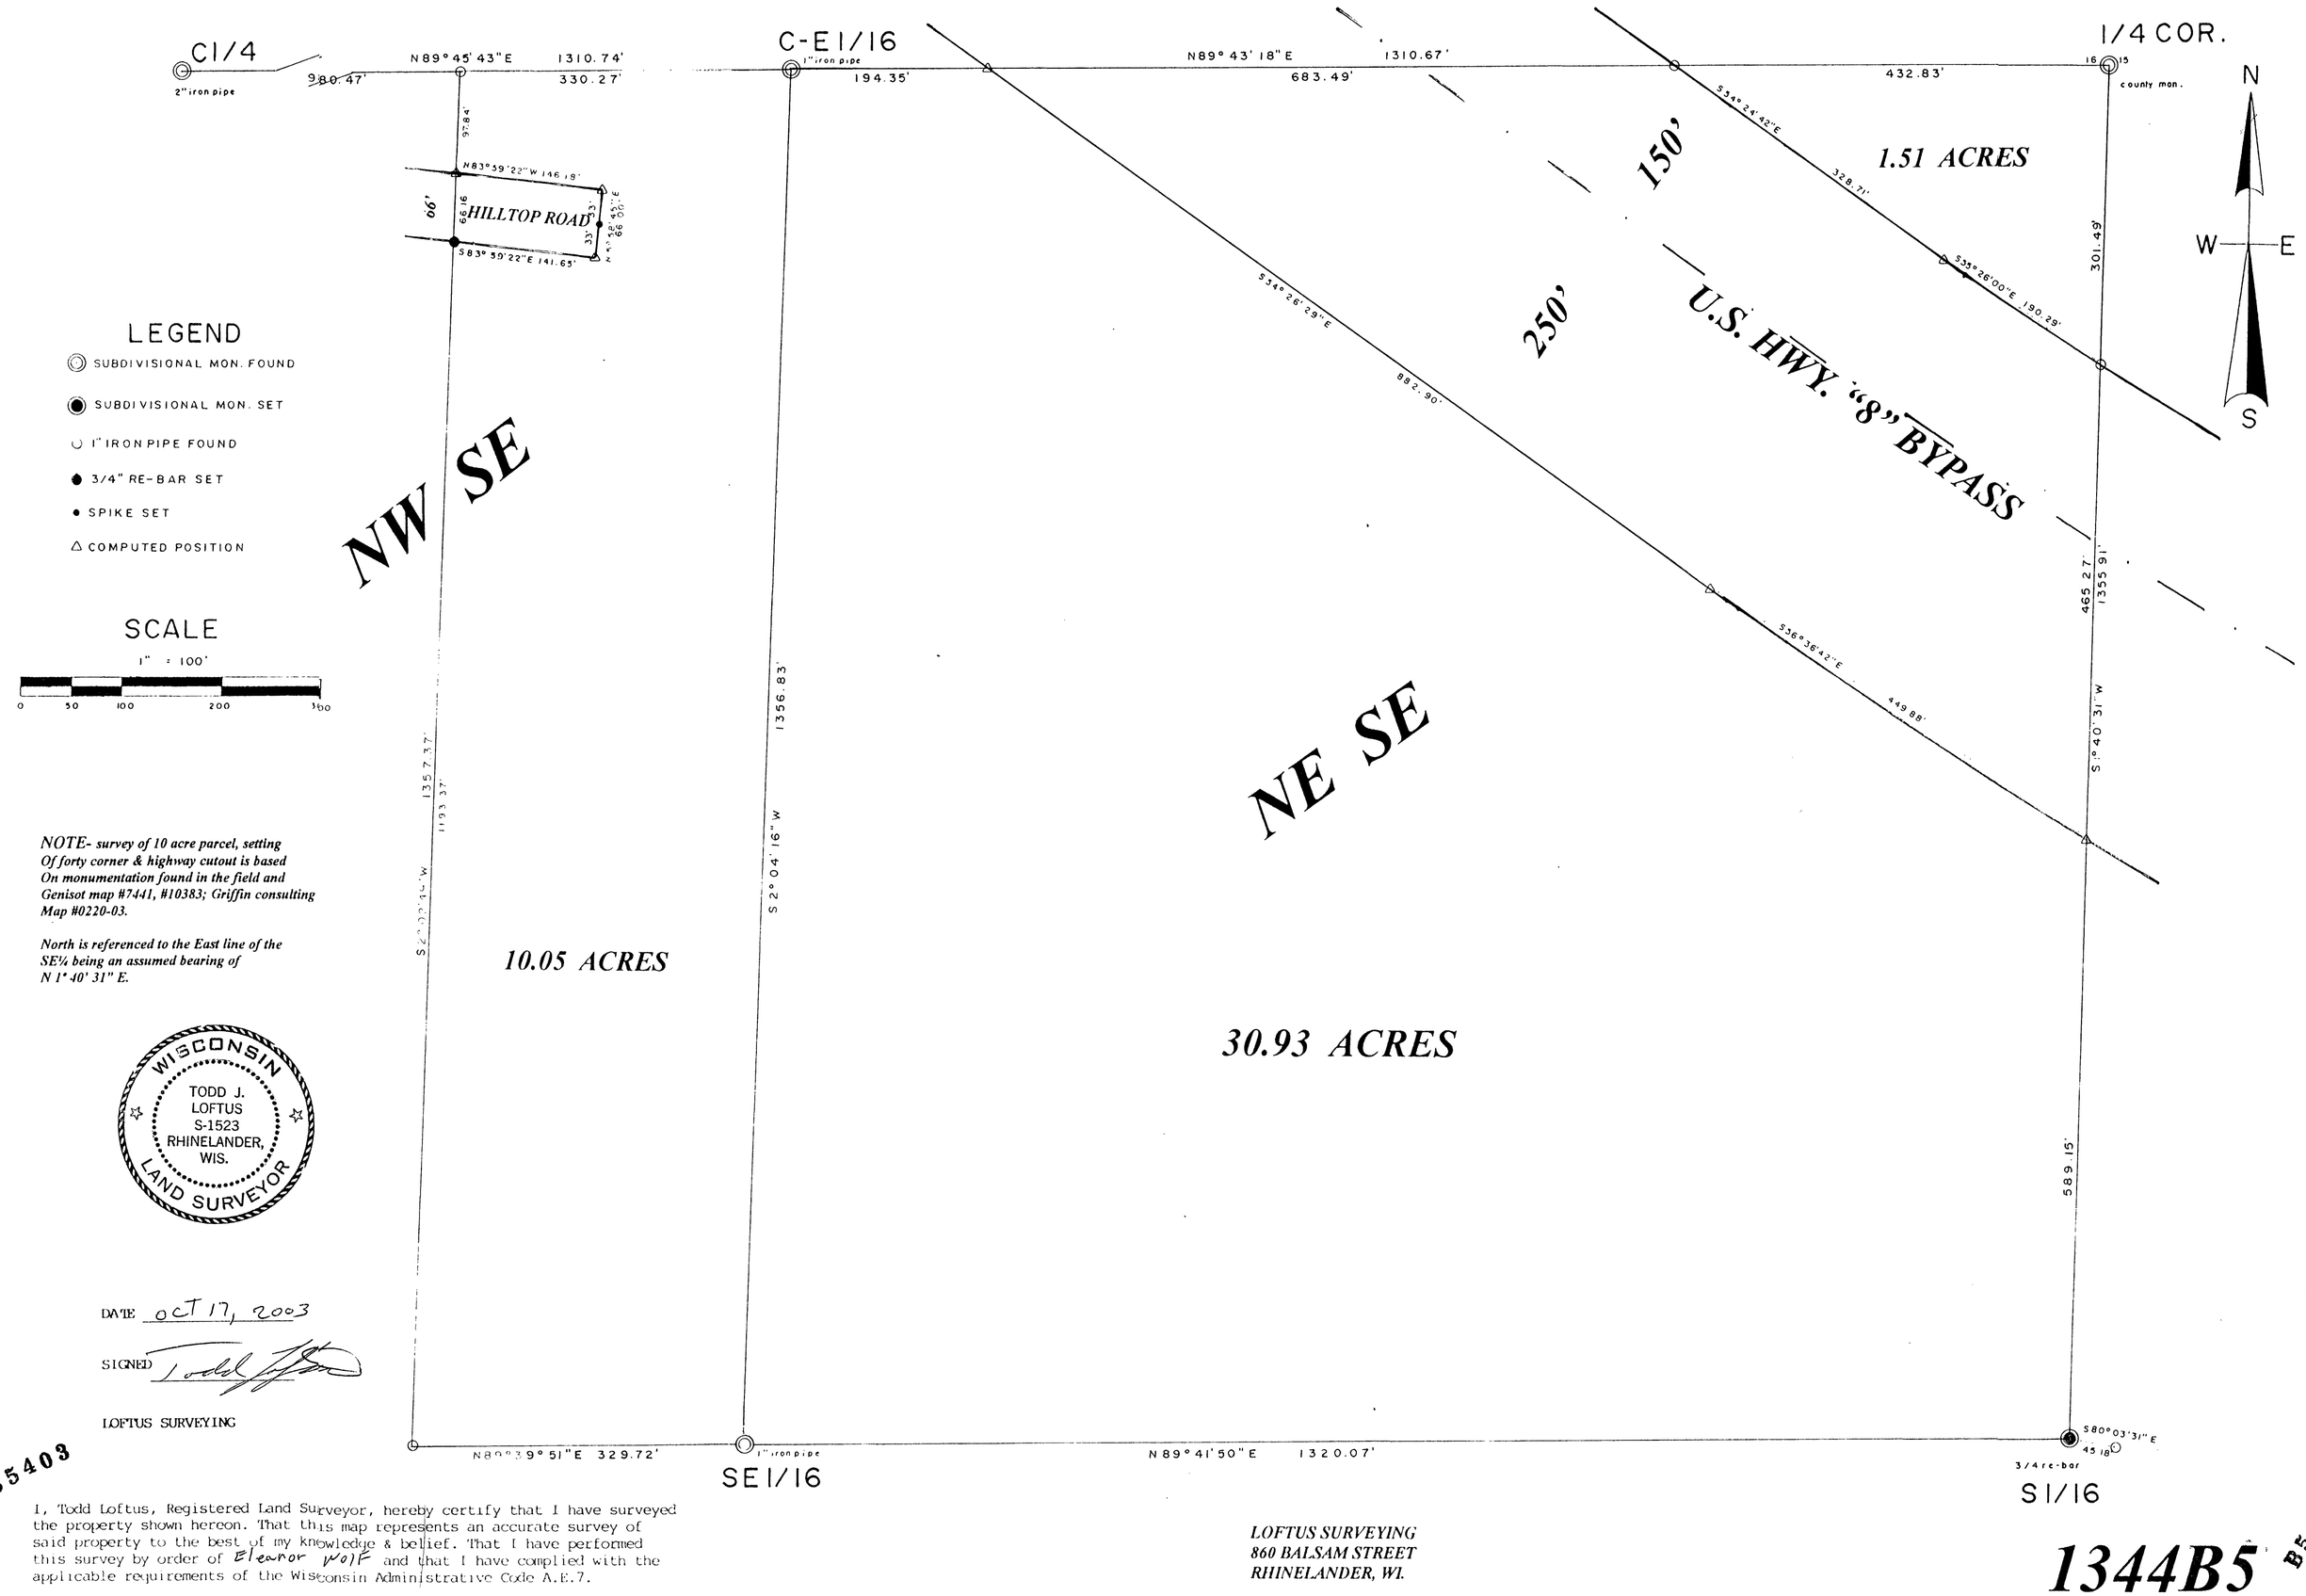

LEGEND

- ◎ SUBDIVISIONAL MON. FOUND
- ◉ SUBDIVISIONAL MON. SET
- ○ 1" IRON PIPE FOUND
- ● 3/4" RE-BAR SET
- • SPIKE SET
- △ COMPUTED POSITION

SCALE

1" = 100'

0 50 100 200 300

NOTE- survey of 10 acre parcel, setting Of forty corner & highway cutout is based On monumentation found in the field and Genisot map #7441, #10383; Griffin consulting Map #0220-03.

North is referenced to the East line of the SE¼ being an assumed bearing of N 1° 40' 31" E.

WISCONSIN
TODD J. LOFTUS
S-1523
RHINELANDER, WIS.
LAND SURVEYOR

DATE oct 17, 2003

SIGNED Todd Loftus

LOFTUS SURVEYING

B5403

I, Todd Loftus, Registered Land Surveyor, hereby certify that I have surveyed the property shown hereon. That this map represents an accurate survey of said property to the best of my knowledge & belief. That I have performed this survey by order of Eleanor Wolf and that I have complied with the applicable requirements of the Wisconsin Administrative Code A.E.7.

LOFTUS SURVEYING
860 BALSAM STREET
RHINELANDER, WI.

1344B5

B5403