B5534

LOCATED IN THE SW 1/4 OF THE SE 1/4, SECTION 35, T37N, R9E, TOWN OF PINE LAKE, ONEIDA COUNTY, WI.

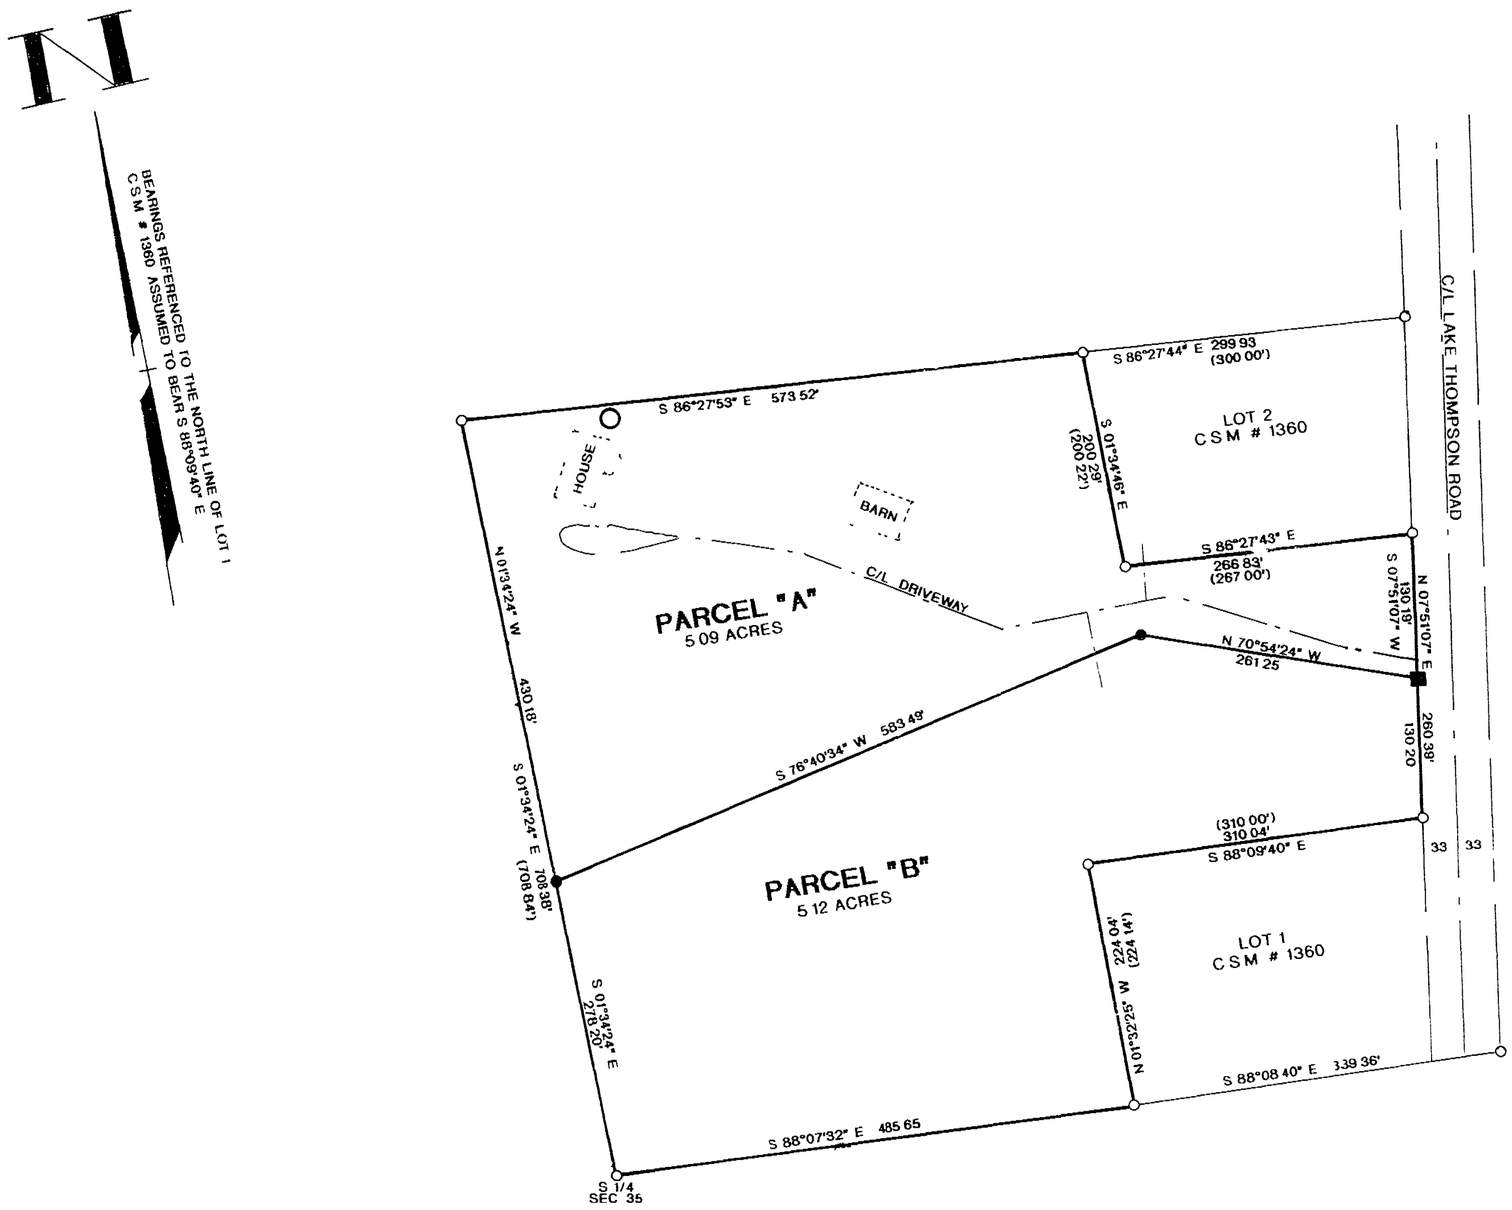

LEGEND:

- ■ SET RAILROAD SPIKE
- ○ FOUND 1" IRON PIPE
- ● SET 1"X 24" IRON PIPE
- ( ) RECORDED AS

MAP # B5534
DATE FILED JAN 30 2004
BY
DESCRIPTION FILED
ONEIDA CO SURVEYOR'S OFFICE

I RUSSELL F BROWN, HEREBY CERTIFY THAT I HAVE SURVEYED THE ABOVE PARCEL OF LAND UNDER THE DIRECTION OF CHIP SCHOENECK AND THAT THE ABOVE MAP IS A TRUE AND CORRECT REPRESENTATION OF THE LANDS SURVEYED TO THE BEST OF MY KNOWLEDGE AND BELIEF THAT I HAVE PROVIDED A DESCRIPTION OF THE PARCEL ON A SEPARATE SHEET AND THAT I HAVE COMPLIED WITH THE PROVISIONS OF AE 7 OF THE WISCONSIN ADMINISTRATIVE CODE

Russell F. Brown 1/29/04
RUSSELL F BROWN DATE

REVISED TO SHOW DRIVEWAY SPURS FOR EASEMENT PURPOSES 1/29/04 R.B.

WISCONSIN RUSSELL F BROWN S-2148 RHINELANDER WI LAND SURVEYOR

SURVEY FOR
CHIP SCHOENECK

SCALE 1"= 100' DATE 1/9/02 DWN BY JB

DWG NO 10373

GENISOT AND ASSOCIATES, INC
RHINELANDER, WIS

B5534

B5534