B5673

Lot 1, Block 18
in the Plat of the

VILLAGE OF WOODRUFF

part of

SECTION 2, T39N, R6E

Woodruff Township
Oneida County, Wisconsin

SURVEYOR'S CERTIFICATE

I, James L. Rein, Registered Land Surveyor No. S-2335, hereby certify that I have surveyed the property shown hereon; that this map represents an accurate survey of said property to the best of my knowledge and belief; that I have performed this survey by order of Tim Koth; and that I have complied with the requirements of Wisconsin Administrative Code A-E 7.

WISCONSIN
JAMES L. REIN
S-2335
MINOCQUA, WI
LAND SURVEYOR

WILDERNESS SURVEYING, INC.

Registered Land Surveyor # S-2335
Dated this 21st day of July, 2004.

Bearings Grid, Wisconsin Coordinate System, North Zone, based on solar observation

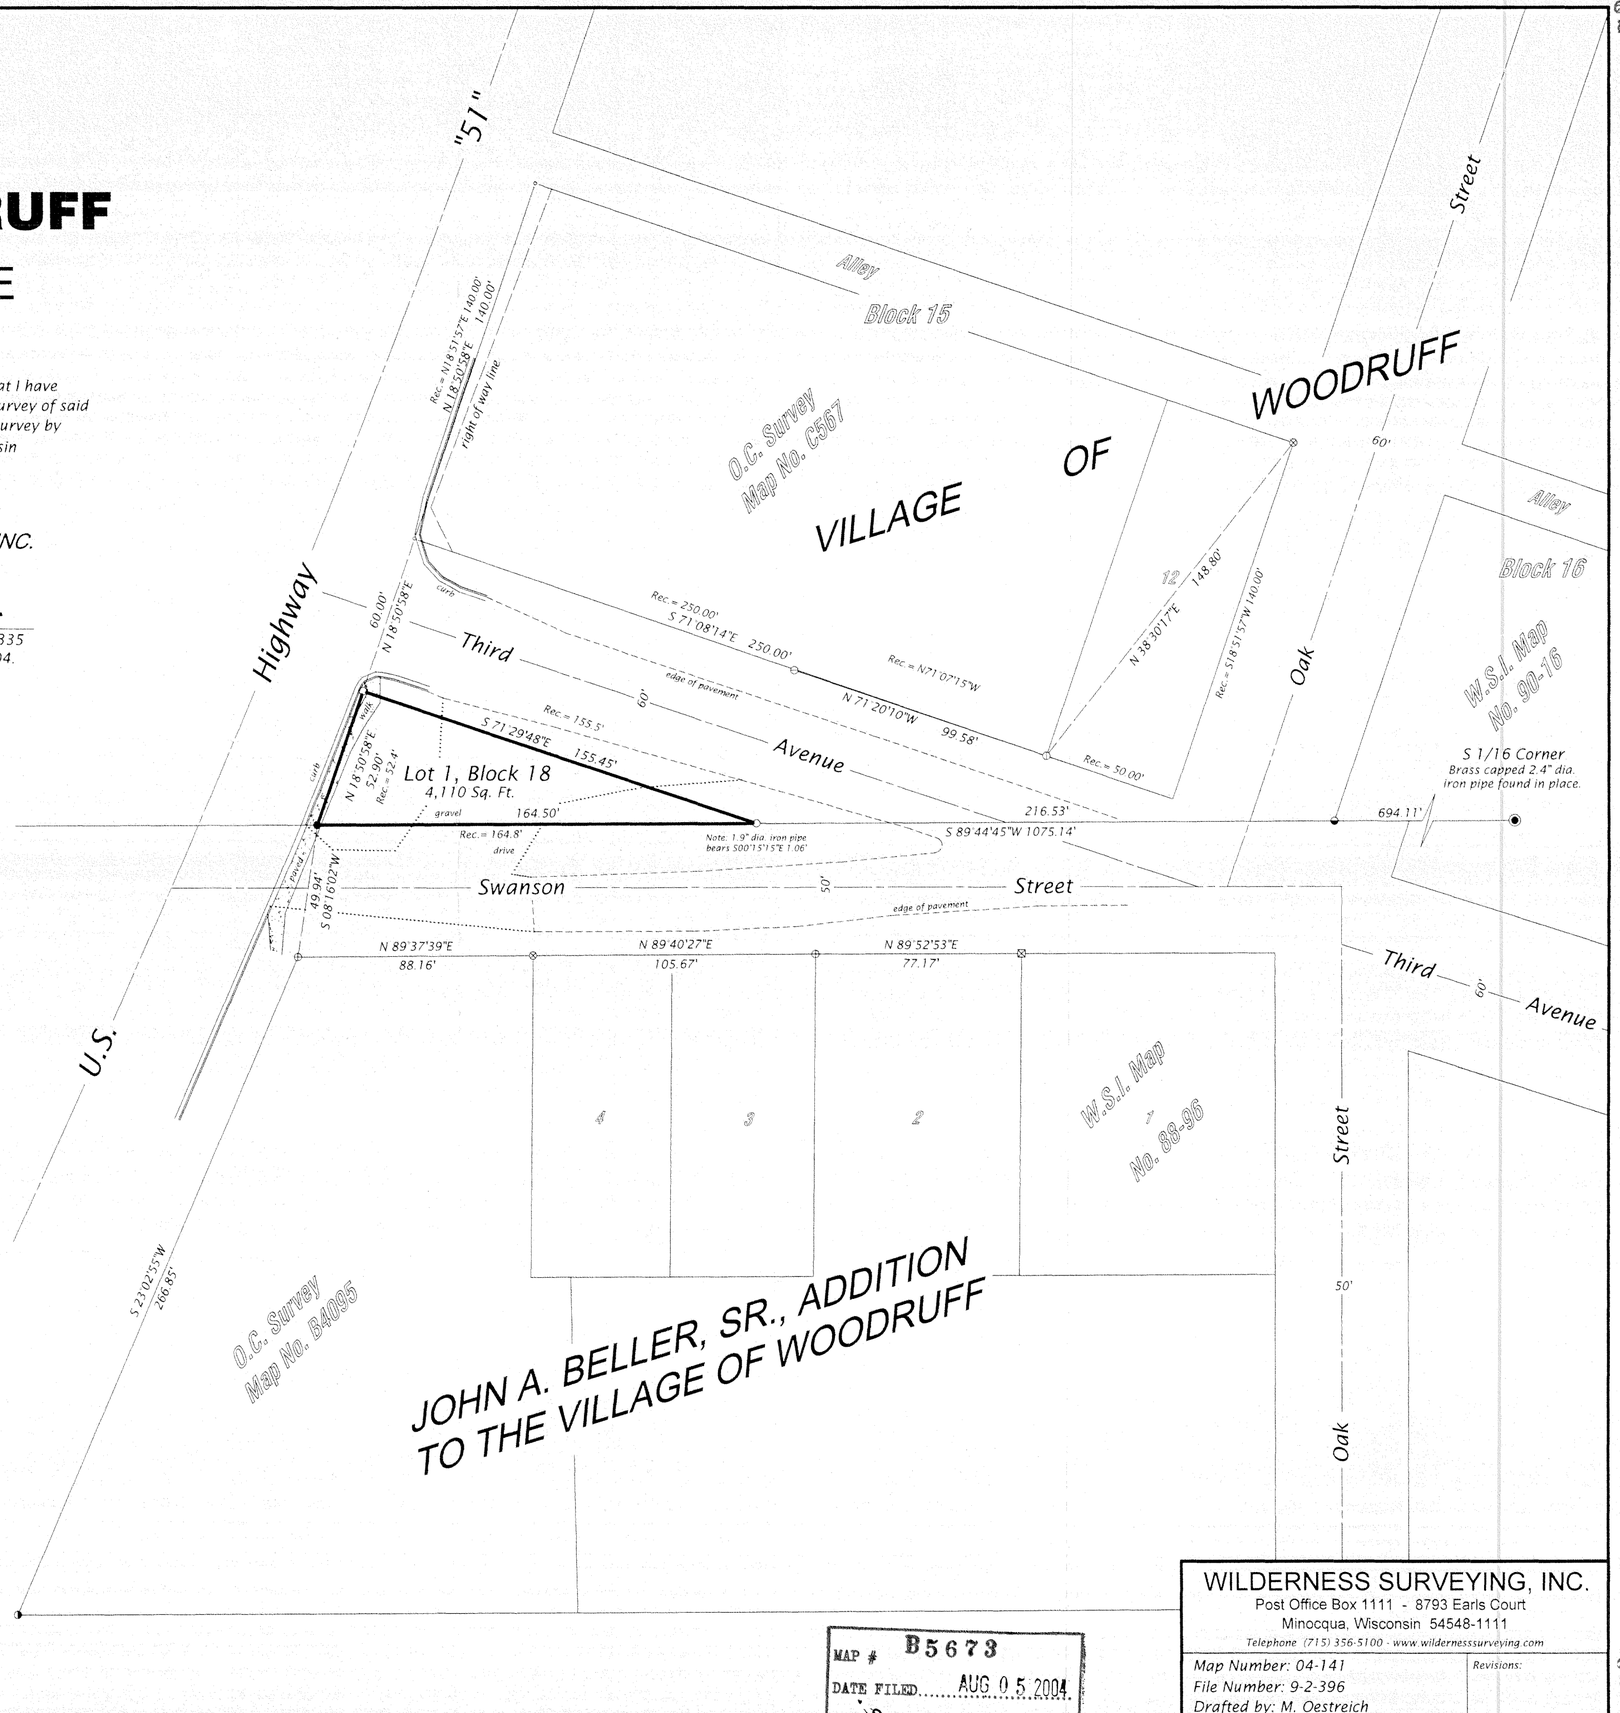

Scale 1"= 40'

0' 20' 40' 80'

Legend

- ⊗ = 1.9" dia. iron pipe found in place.
- ⊕ = 1.6" dia. iron pipe found in place.
- ⦶ = 1.3" dia. iron pipe found in place.
- ⊠ = 1" square bolt found in place.
- ⊖ = 1.0" dia. iron pipe found in place.
- ◑ = P.K. nail found in place.
- ○ = Iron pipe set, 1.0" dia. x 24" long.
- ● Berntsenm survey marker nail set
- ◦ = Corner position not monumented.

Pipe sizes are outside diameter dimension.

Other corner monuments are as noted.

Survey Note:

For previous survey information see WSI Map Numbers: 88-96 dated October 5, 1988 and last revised on May 30, 1989; 90-16 dated March 24, 1990; 92-148 dated January 8, 1993.

MAP # B5673
DATE FILED AUG 05 2004
BY
DESCRIPTION FILED
ONEIDA CO. SURVEYOR'S OFFICE

WILDERNESS SURVEYING, INC.
Post Office Box 1111 - 8793 Earls Court
Minocqua, Wisconsin 54548-1111
Telephone (715) 356-5100 - www.wildernesssurveying.com

Map Number: 04-141
File Number: 9-2-396
Drafted by: M. Oestreich

Revisions:

B5673