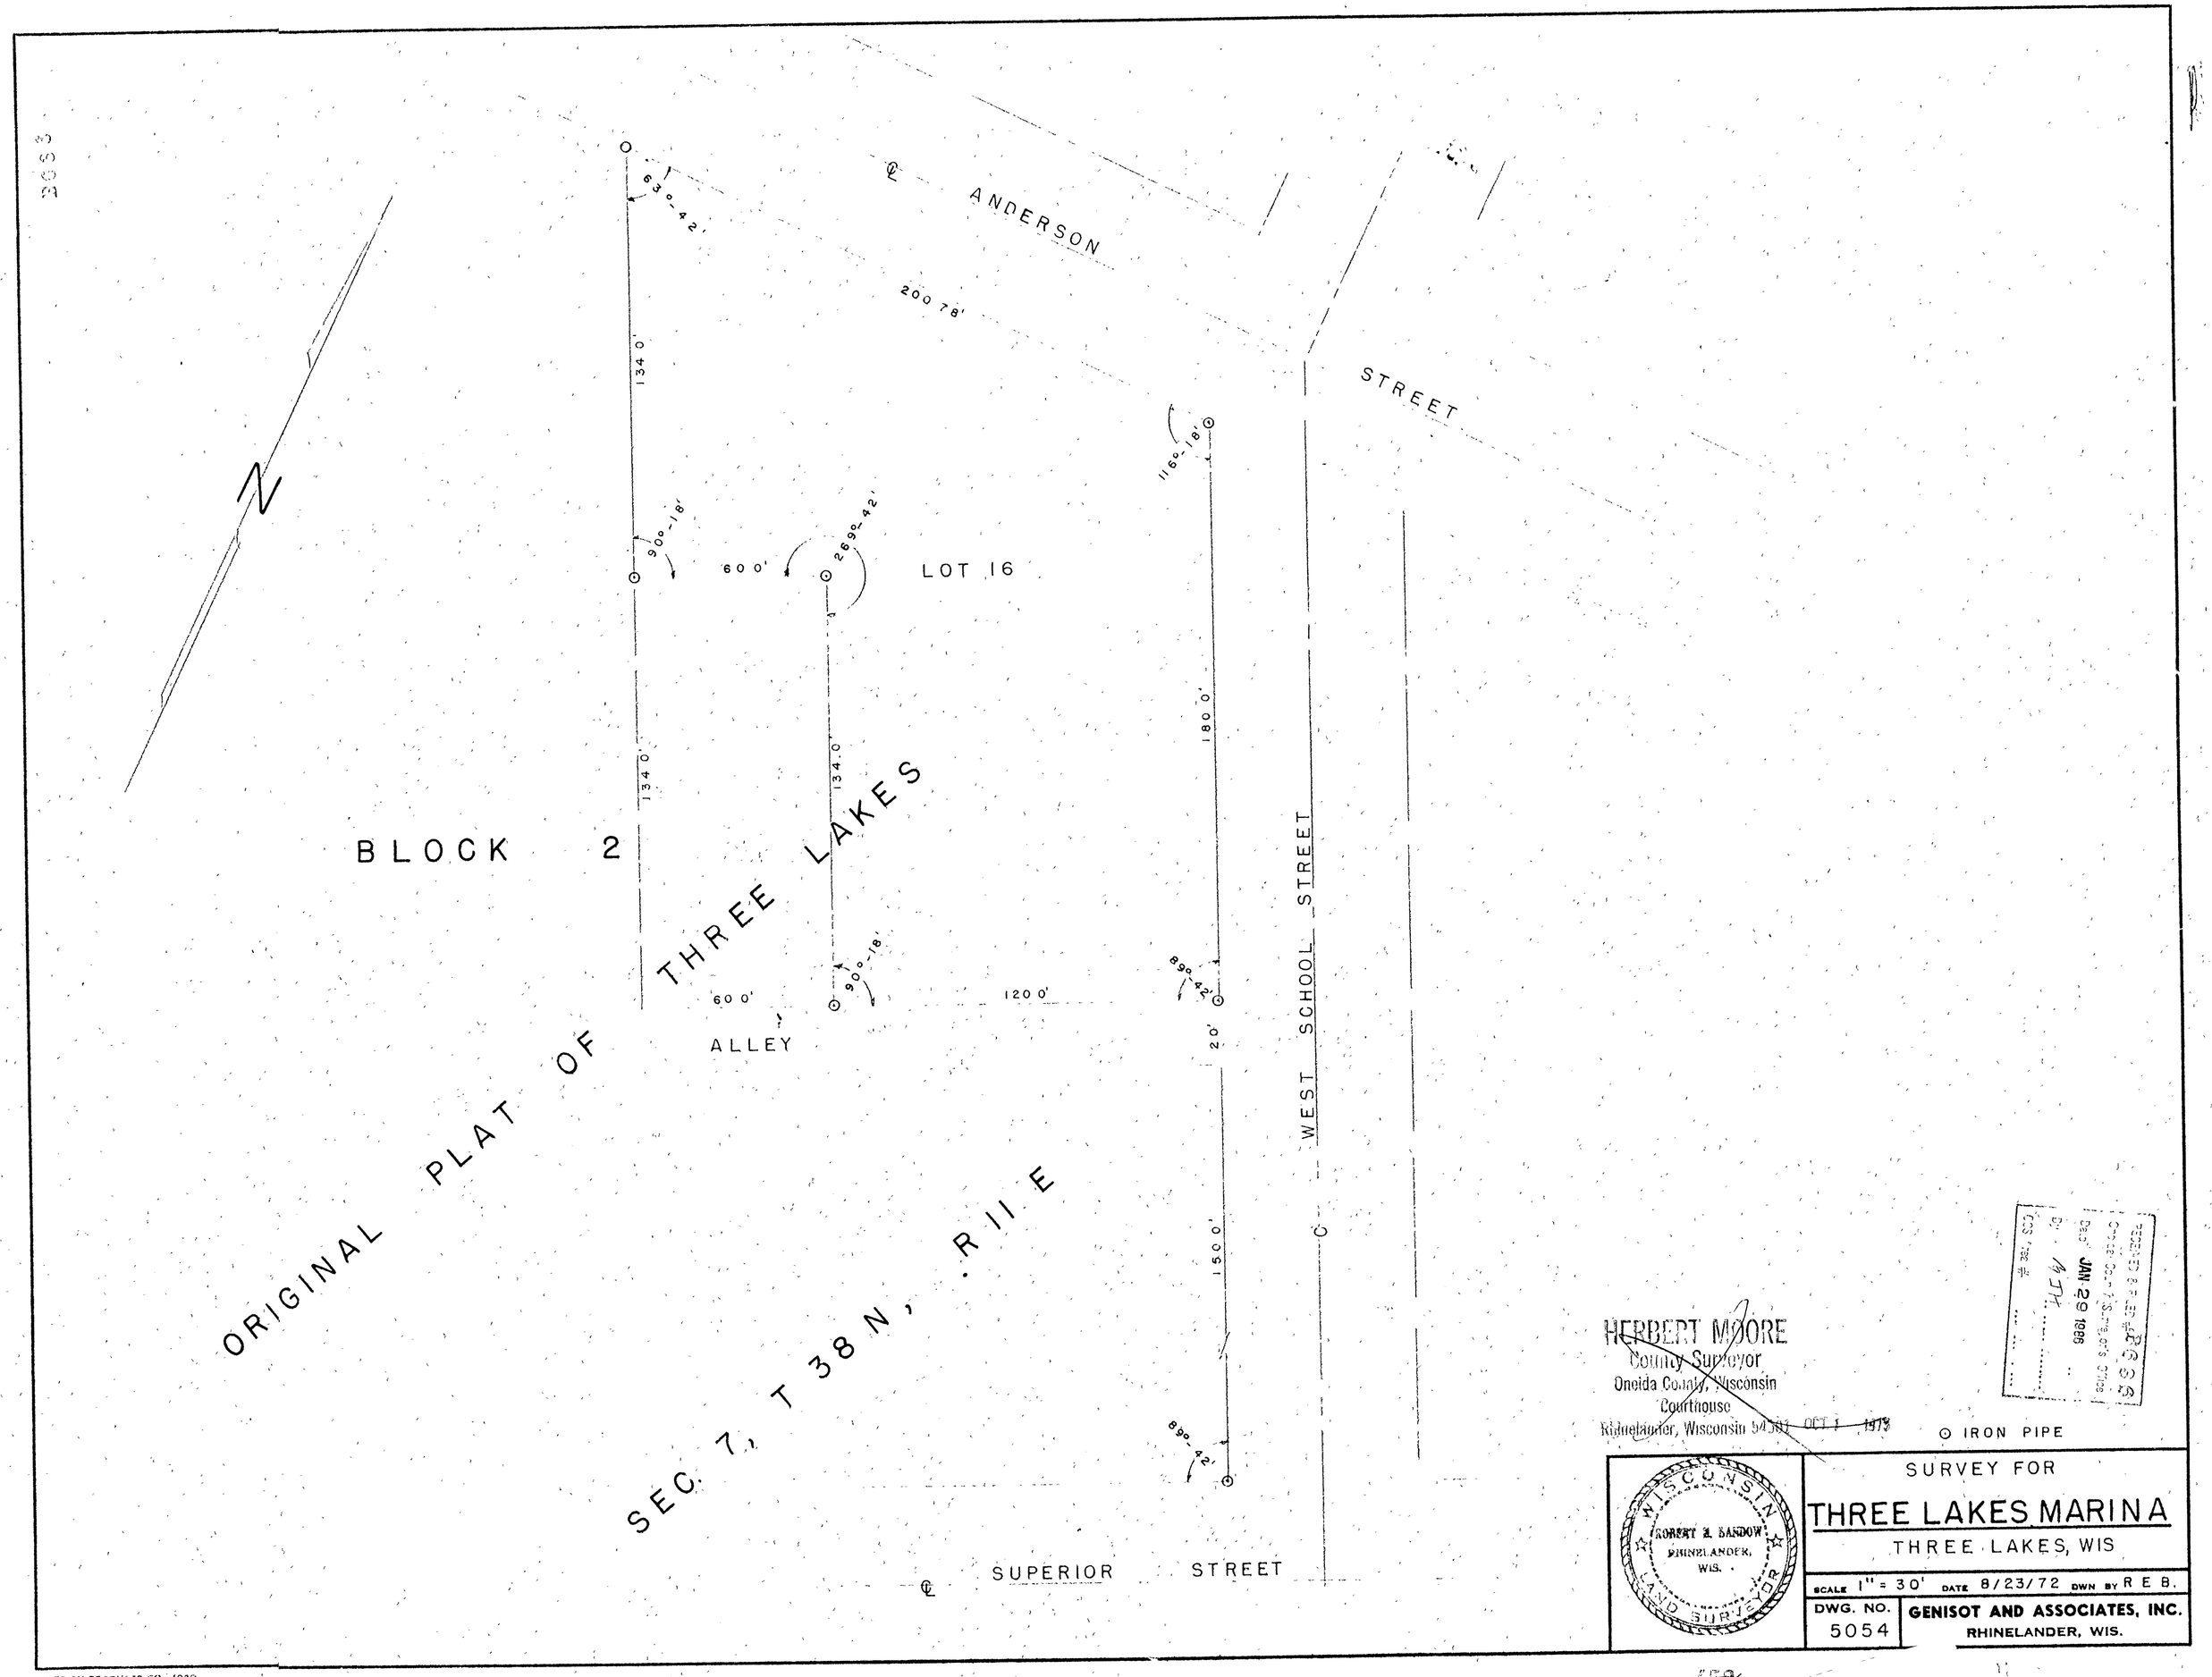

ANDERSON
STREET
200 78'
63°-42'
134 0'
90°-18'
60 0'
269°-42'
LOT 16
116°-18'
180 0'
134 0'
134 0'
BLOCK 2
ORIGINAL PLAT OF THREE LAKES
SEC. 7, T 38 N, R 11 E
90°-18'
60 0'
120 0'
ALLEY
89°-42'
20'
WEST SCHOOL STREET
150 0'
89°-42'
SUPERIOR STREET
N
IRON PIPE
HERBERT MOORE
County Surveyor
Oneida County, Wisconsin
Courthouse
Rhinelander, Wisconsin 54501 OCT 1 1973
RECEIVED & FILED #
Oneida County Surveyor's Office
Date JAN 29 1986
By
COS Free #
WISCONSIN
ROBERT E. SANDOW
RHINELANDER, WIS.
LAND SURVEYOR
SURVEY FOR
THREE LAKES MARINA
THREE LAKES, WIS
SCALE 1" = 30'
DATE 8/23/72
DWN BY R E B.
DWG. NO. 5054
GENISOT AND ASSOCIATES, INC.
RHINELANDER, WIS.