B685

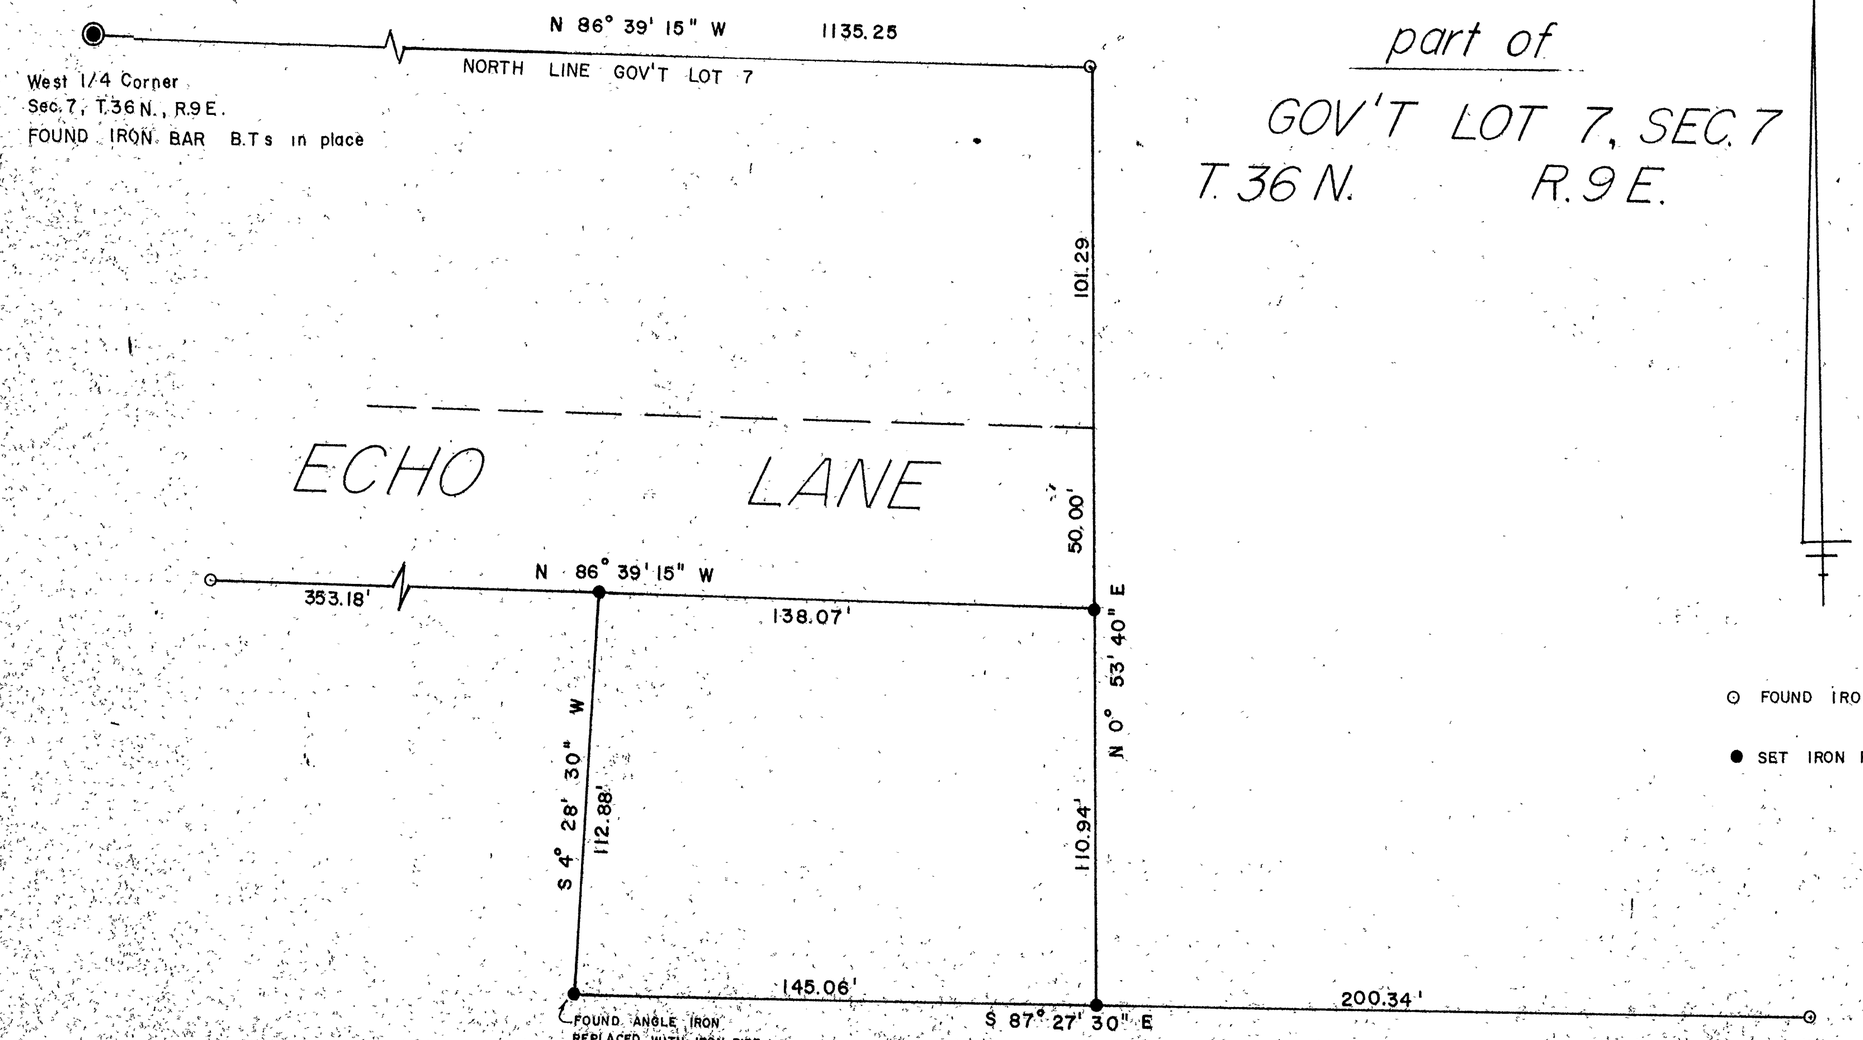

part of
GOV'T LOT 7, SEC. 7
T. 36 N. R. 9 E.

N

⊙ FOUND IRON PIPE

● SET IRON PIPE

RECEIVED & FILED #B685
Oneida County, Surveyor's Office
Date JAN 20 1986
By
OCS Area #

RECEIVED & FILED #C1205
Oneida County Surveyor's Office
Date 16 Aug 77
By D. M. Winet
OCS Area #12-7-36-9

I hereby certify that I have surveyed the above parcel of land under the direction of Mr. Dave Ruffie, and that the above map is a true and correct representation of the lands surveyed to the best of my knowledge and belief.

William Immich June 15, 1977
William Immich R.L.S. 1383 date

WISCONSIN WILLIAM G. IMMICH S-1383 RHINELANDER WIS. LAND SURVEYOR

DAVE RUFFIE
120 ECHO LANE
RHINELANDER, WISC.

SCALE 1" = 30' DATE 6/14/77 DWN. BY W. I.

DWG. NO. 6611

GENISOT AND ASSOCIATES, INC.
RHINELANDER, WIS.