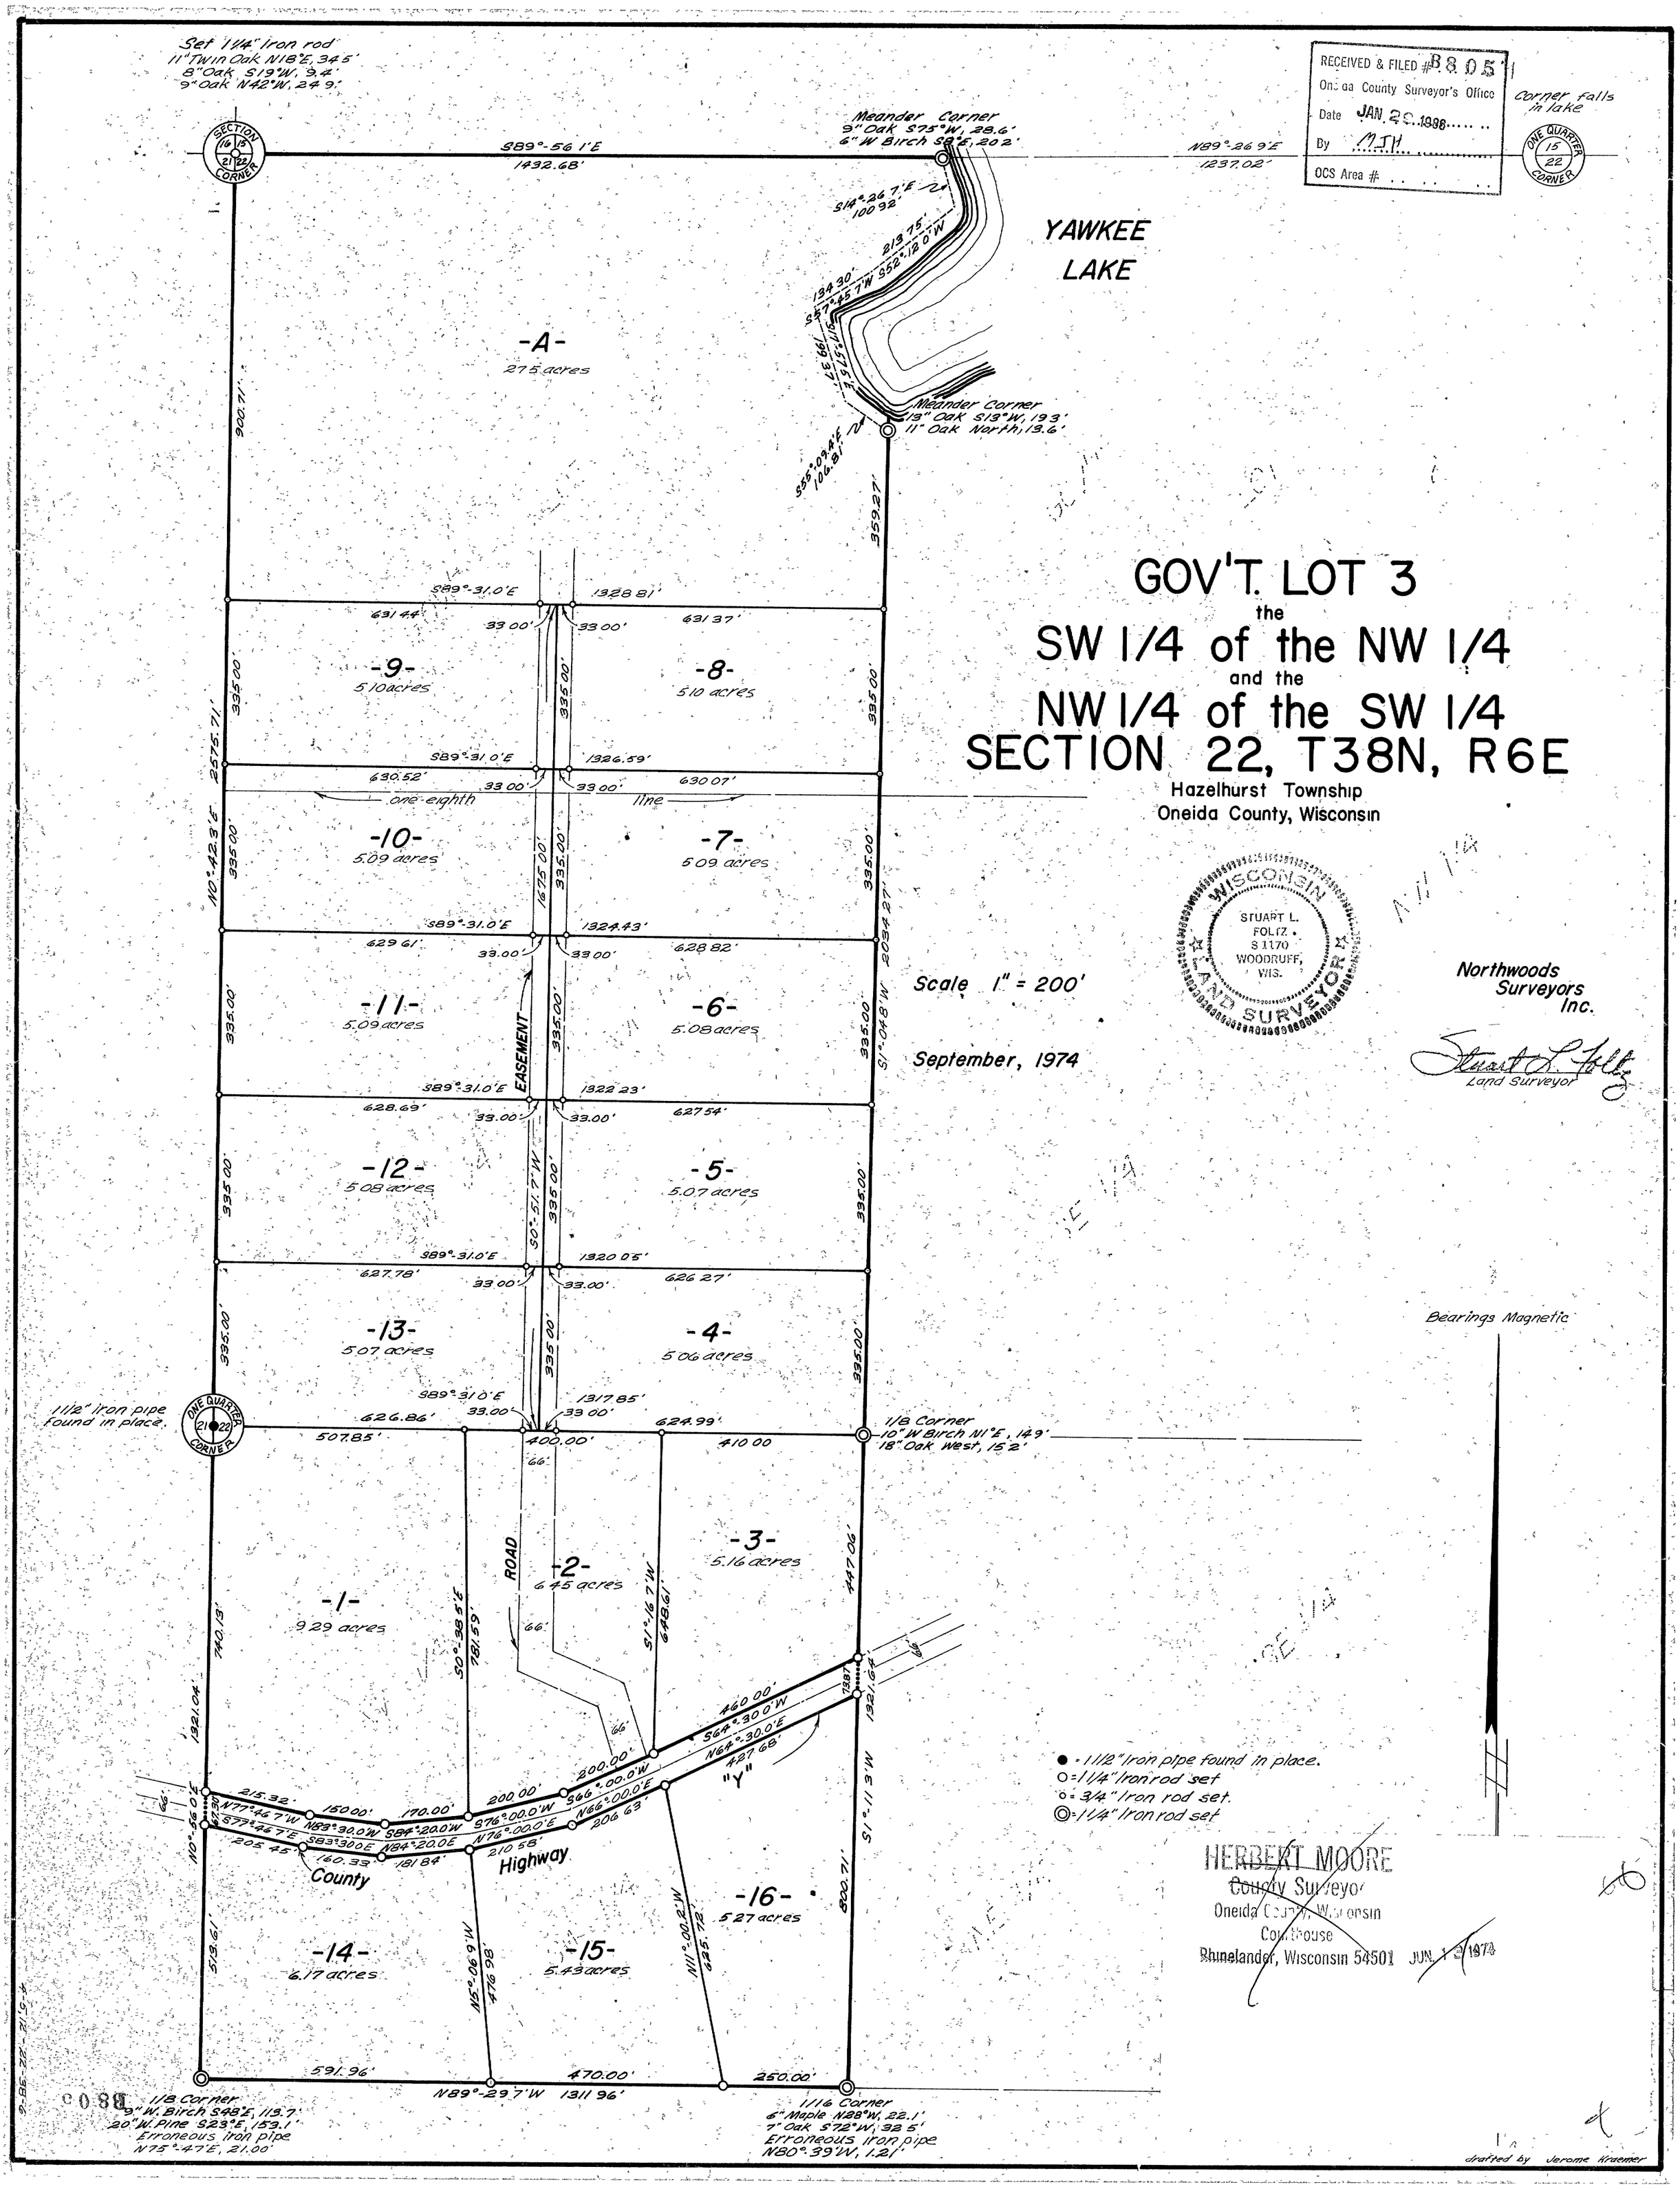
Set 1 1/4" iron rod
11" Twin Oak N18°E, 34.5'
8" Oak S19°W, 9.4'
9" Oak N42°W, 24.9'
SECTION CORNER
S89°-56.1'E
1432.68'
Meander Corner
9" Oak S75°W, 28.6'
6" W Birch S8°E, 20.2'
N89°-26.9'E
1237.02'
RECEIVED & FILED #B805
Oneida County Surveyor's Office
Date JAN 29 1988
By MJH
OCS Area #
Corner falls in lake
ONE QUARTER CORNER
YAWKEE LAKE
-A-
27.5 acres
Meander Corner
13" Oak S13°W, 19.3'
11" Oak North, 13.6'
GOV'T. LOT 3
the
SW 1/4 of the NW 1/4
and the
NW 1/4 of the SW 1/4
SECTION 22, T38N, R6E
Hazelhurst Township
Oneida County, Wisconsin
-9-
5.10 acres
-8-
5.10 acres
-10-
5.09 acres
-7-
5.09 acres
one eighth line
-11-
5.09 acres
-6-
5.08 acres
EASEMENT
-12-
5.08 acres
-5-
5.07 acres
-13-
5.07 acres
-4-
5.06 acres
1 1/2" iron pipe found in place.
1/8 Corner
10" W Birch N1°E, 14.9'
18" Oak West, 15.2'
-1-
9.29 acres
-2-
6.45 acres
ROAD
-3-
5.16 acres
"Y"
County Highway
-14-
6.17 acres
-15-
5.43 acres
-16-
5.27 acres
1/8 Corner
9" W. Birch S48°E, 113.7'
20" W. Pine S23°E, 153.1'
Erroneous iron pipe
N75°-47'E, 21.00'
1/16 Corner
6" Maple N28°W, 22.1'
7" Oak S72°W, 32.5'
Erroneous iron pipe
N80°-39'W, 1.21'
N89°-29.7'W 1311.96'
Scale 1" = 200'
September, 1974
WISCONSIN
STUART L. FOLTZ
S 1170
WOODRUFF, WIS.
LAND SURVEYOR
Northwoods Surveyors Inc.
Land Surveyor
Bearings Magnetic
● = 1 1/2" Iron pipe found in place.
○ = 1 1/4" Iron rod set
⊙ = 3/4" Iron rod set.
◎ = 1 1/4" Iron rod set
HERBERT MOORE
County Surveyor
Oneida County, Wisconsin
Courthouse
Rhinelander, Wisconsin 54501
JUN 19 1974
drafted by Jerome Kraemer