B916

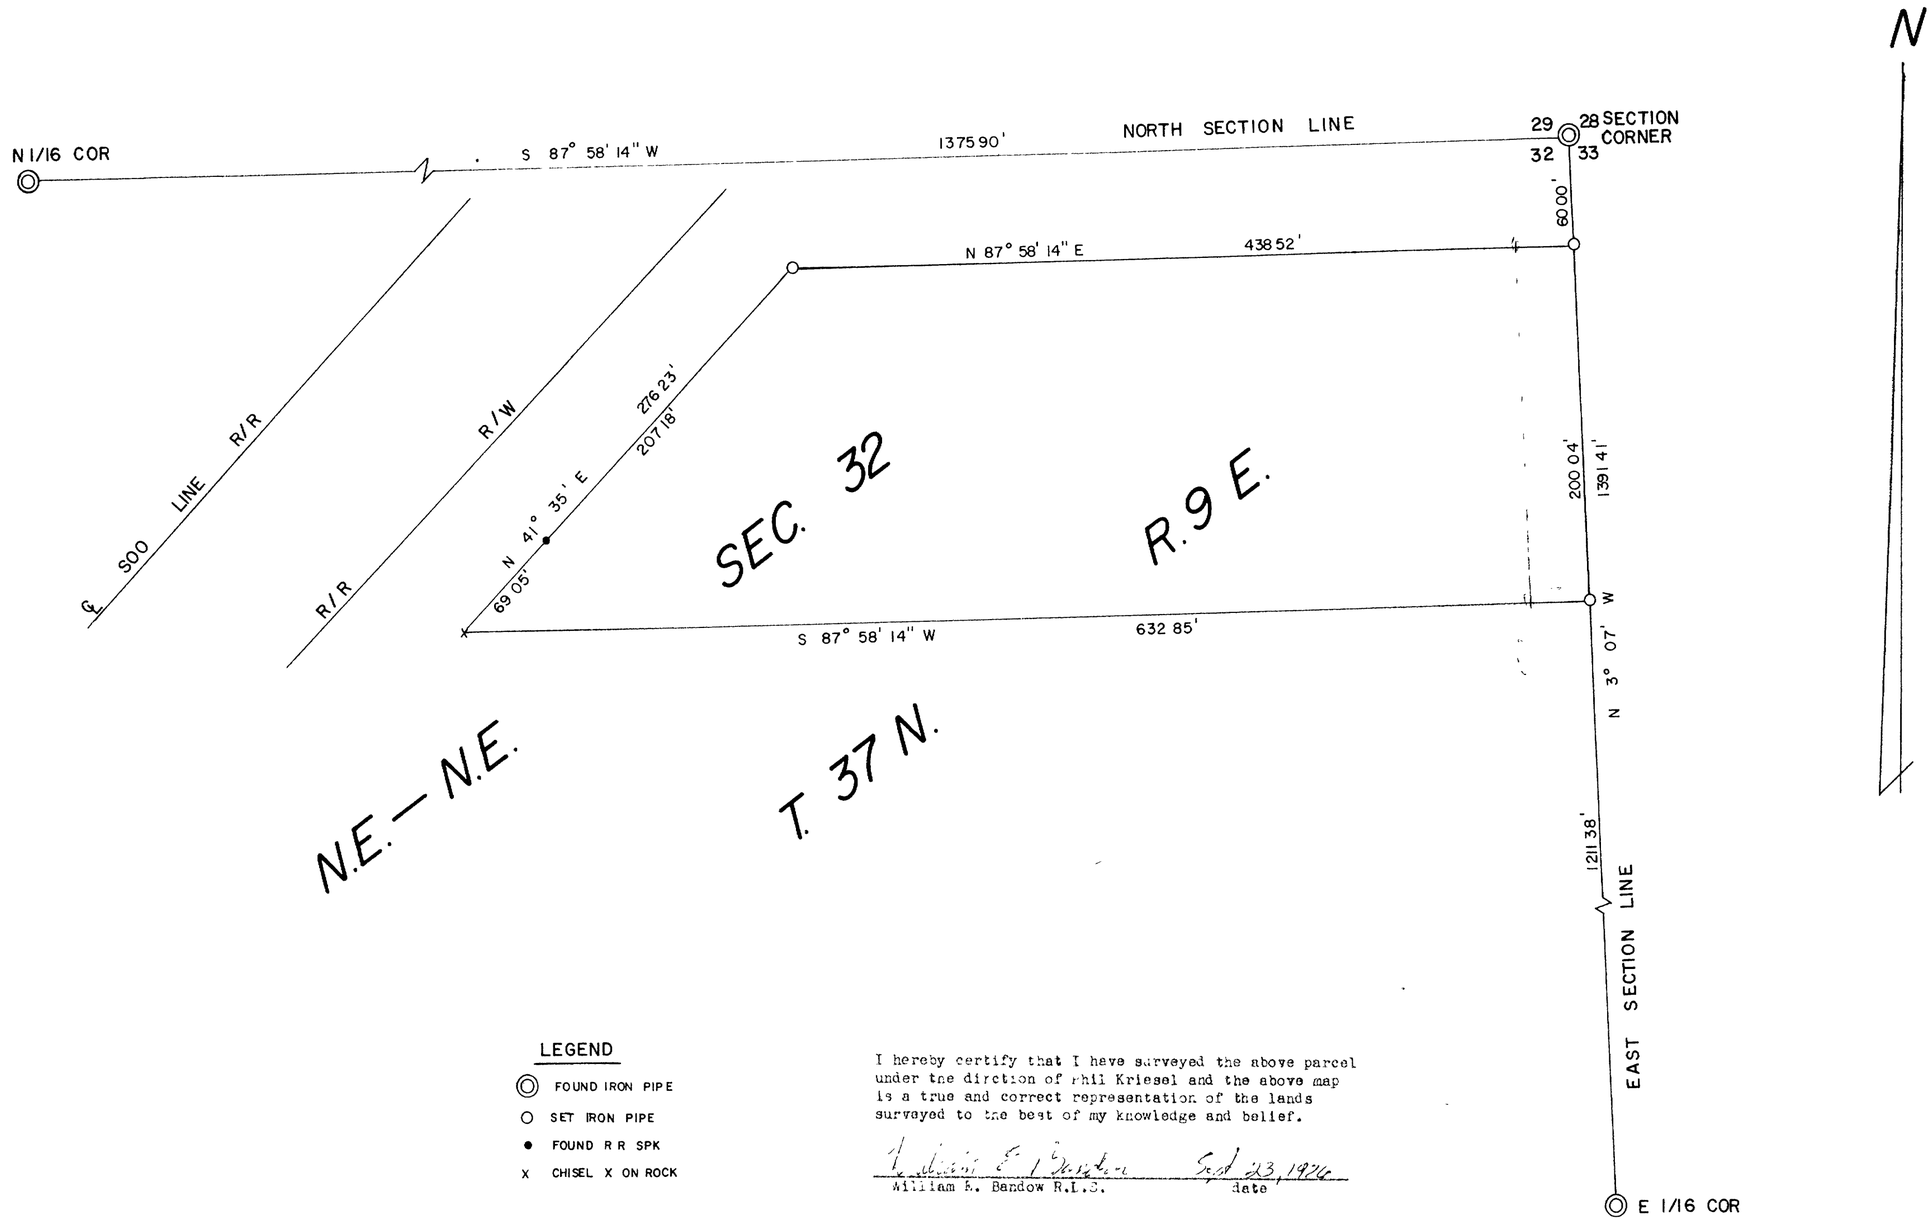

LEGEND

- ◎ FOUND IRON PIPE
- ○ SET IRON PIPE
- ● FOUND R R SPK
- X CHISEL X ON ROCK

I hereby certify that I have surveyed the above parcel under the direction of Phil Kriesel and the above map is a true and correct representation of the lands surveyed to the best of my knowledge and belief.

William E. Bandow R.L.S. — Sept 23, 1976 date

RECEIVED & FILED # B916
Oneida County Surveyor's Office
Date JAN 29 1986
By MJH
OCS Area #

HERBERT MOORE
County Surveyor 11-9-76
Oneida County, Wisconsin
Courthouse
Rhinelander, Wisconsin 54501

WISCONSIN WILLIAM E. BANDOW S-1182 RHINELANDER WIS. LAND SURVEYOR

PHIL KRIESEL
R.F.D. 1
RHINELANDER, WISC.

SCALE 1" = 60' DATE 9/23/76 DWN BY W.L.

DWG. NO. 6505

GENISOT AND ASSOCIATES, INC.
RHINELANDER, WIS.

DESIGN PRODUCTS CO. 1020