C1249

MAP # C1249
DATE FILED JUN 28 1996
BY
DESCRIPTION FILED
ONEIDA CO. SURVEYOR'S OFFICE

Part of the
W 1/2, of the SE 1/4
SECTION 27
T. 36 N., R. 6 E.
Town of Nokomis
Oneida County, Wis.

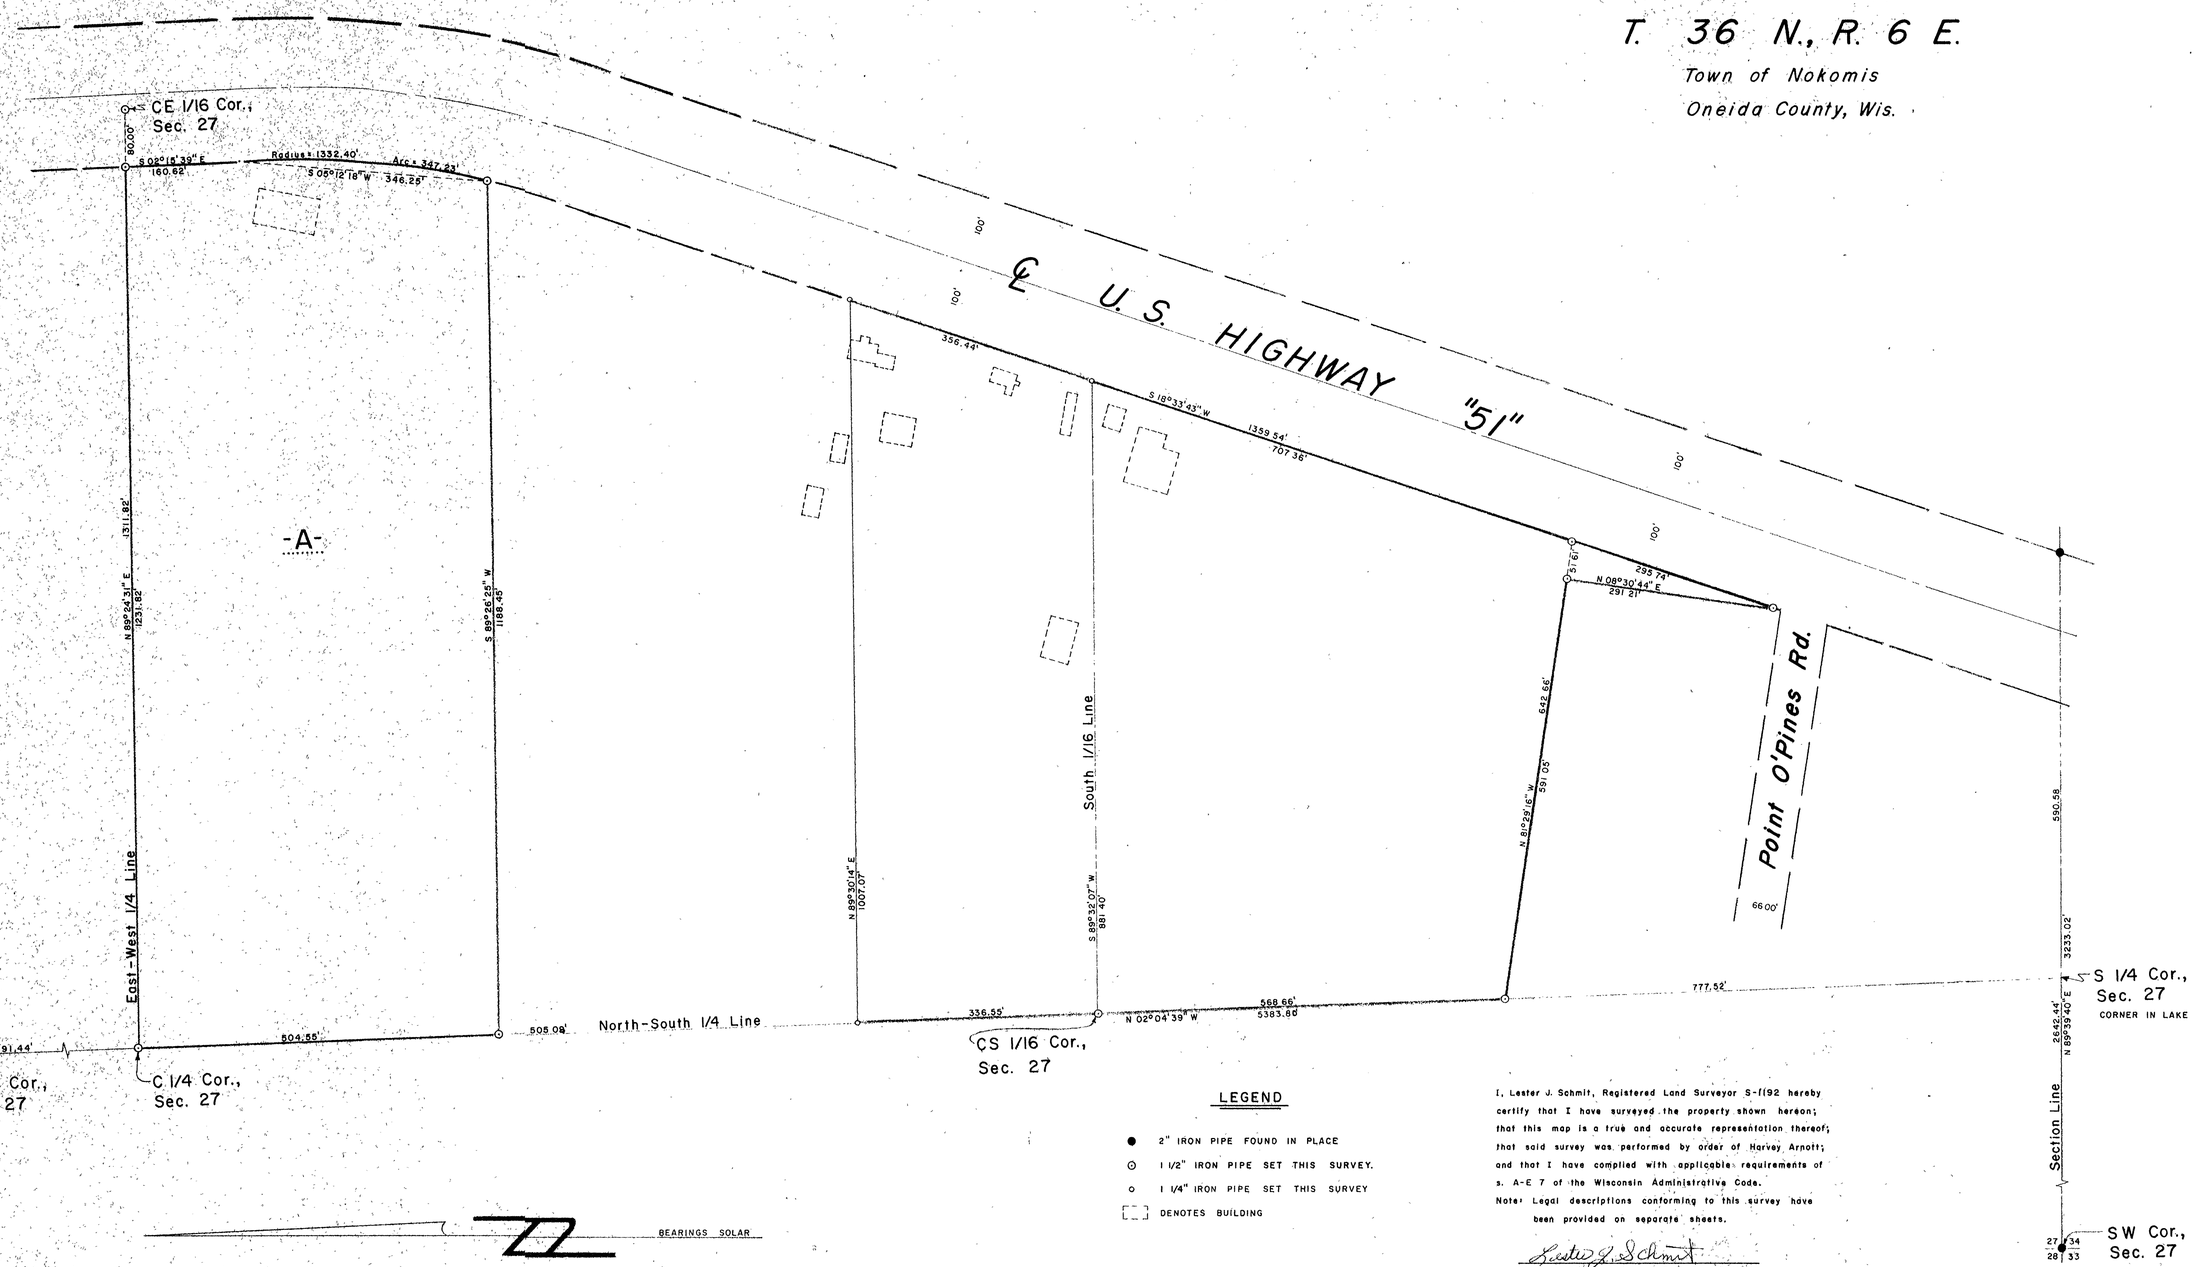

LEGEND

- ● 2" IRON PIPE FOUND IN PLACE
- ⊙ 1 1/2" IRON PIPE SET THIS SURVEY.
- ○ 1 1/4" IRON PIPE SET THIS SURVEY
- [ ] DENOTES BUILDING

I, Lester J. Schmit, Registered Land Surveyor S-1192 hereby certify that I have surveyed the property shown hereon; that this map is a true and accurate representation thereof; that said survey was performed by order of Harvey Arnott; and that I have complied with applicable requirements of s. A-E 7 of the Wisconsin Administrative Code.

Note: Legal descriptions conforming to this survey have been provided on separate sheets.

Lester J. Schmit
Lester J. Schmit R. L. S. S-1192
Dated this 24th day of August 1992

TIMBERLAND SURVEYORS, INC. TOMAHAWK WIS.

WISCONSIN LESTER J. SCHMIT S-1192 TOMAHAWK, WIS. LAND SURVEYOR

SURVEY FOR
HARVEY ARNOTT
& JOY HUMPHREY
TOMAHAWK, WIS.

DATE 6 MAY 86	DWN. BY L.J.S.	SCALE 1" = 100'	
REVISED 24 AUG 92	BY L.J.S.	DWG. NO. 601	
REVISED	BY		

C1249