C1252

GOV'T. LOT 3
SECTION 23
and
GOV'T. LOTS 7 & 8
and part of the
SW 1/4
SECTION 26
T. 36 N., R. 7 E.

Town of Woodboro

Oneida County, Wis.

MAP # C1252
DATE FILED JUN 28 1996
BY
DESCRIPTION FILED
ONEIDA CO. SURVEYOR'S OFFICE

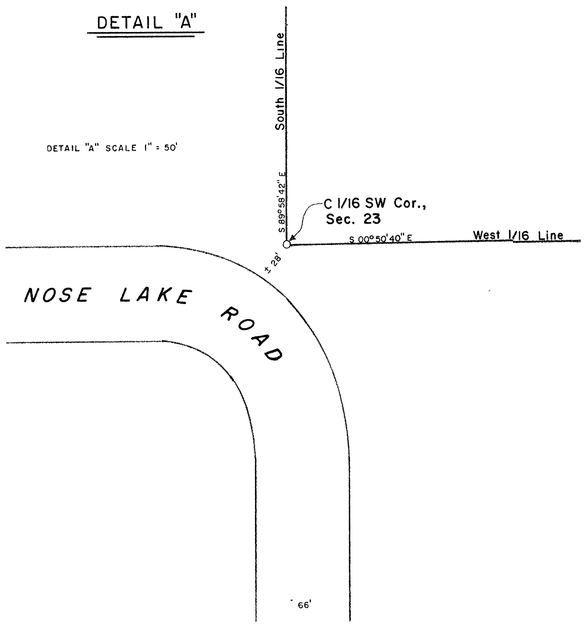

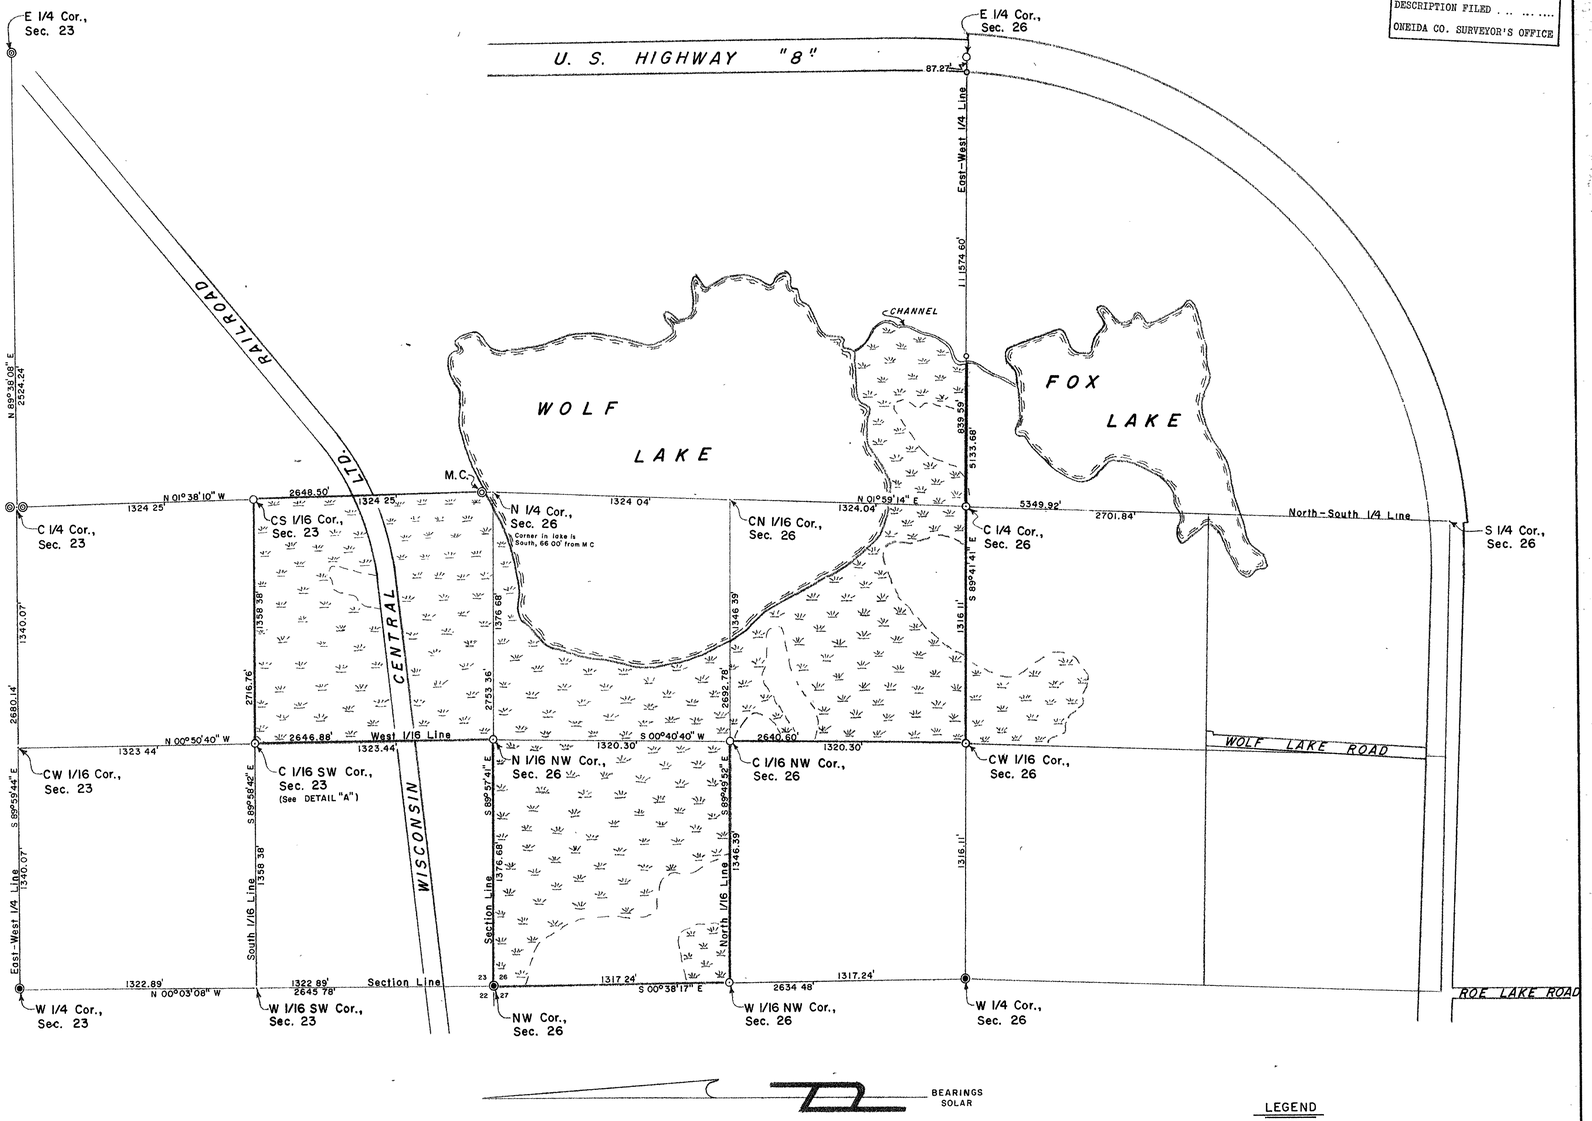

NOTE

The location I used for the Centre ¼ corner of Section 23 is that as determined by B.F. Dorr's 1891 survey and perpetuated by Vernon Maine in 1937 and then perpetuated by Paul Markworth in 1983. Using this location, I determined the Centre-West 1/16 corner of Section 23 as being half way on a straight line to the West ¼ corner of Section 23. A 2" capped and stamped iron pipe apparently by Maine's 1937 survey is on line between the Centre ¼ and West ¼ corners, but 17.62' westerly of a half way split. See Maine's July 6th 1937 notes.

LEGEND

- ◉ 2" CAPPED & STAMPED IRON PIPE BY MAINE IN 1937, FOUND IN PLACE.
- ◎ BERNTSEN MONUMENT FOUND IN PLACE
- o 1" IRON PIPE FOUND IN PLACE.
- ⊙ 2" IRON PIPE SET THIS SURVEY
- ○ 2" IRON PIPE FOUND IN PLACE.
- ⁂ SWAMP AREA.

I, Lester J. Schmit, Registered Land Surveyor S-1192 hereby certify that I have surveyed the property shown hereon, that this map is a true and accurate representation thereof; that said survey was performed by order of Duane L. Olson; and that I have complied with applicable requirements of s. A-E 7 of the Wisconsin Administrative Code.

Note: Legal descriptions conforming to this survey have been provided on separate sheets.

Lester J. Schmit R.L.S. S-1192

Dated this 21st day of March 1995

TIMBERLAND SURVEYORS TOMAHAWK WIS.

SURVEY FOR

DUANE L. OLSON
3889 LAKESHORE DR.
RHINELANDER, WIS. 54501

DATE 10 MAR 95	DWN. BY L.J.S.	SCALE 1" = 400'	
REVISED 21 MAR 95	BY L.J.S.	DWG. NO. 1061	
REVISED 4 MAY 95	BY L.J.S.		

WISCONSIN LESTER A. SCHMIT S-1192 TOMAHAWK, WI REGISTERED LAND SURVEYOR

C1252