MAP # C1328
DATE FILED JAN 27 1997
BY: JB
DESCRIPTION FILED
ONEIDA CO. SURVEYOR'S OFFICE

C1328

Timber Ridge III

TIMBER RIDGE III

Part of the
SE1/4 of the SW1/4
SECTION 33, T39N, R6E
Minocqua Township
and part of the
FRAC. NW1/4
SECTION 4, T38N, R6E
Hazelhurst Township
Oneida County, Wisconsin

WISCONSIN GERALD BOYD INMAN S-891 MINOCQUA, WIS. LAND SURVEYOR

Registered Land Surveyor S-891
Dated 5/23/78

inman · foltz and associates, inc.
minocqua, wisconsin

LEGEND
○ = 1 1/4" x 30" round iron rod set, weighing 4.30 pounds per lineal foot.
● = 1 1/4" round iron rod found.
All other lot corners monumented with 1" x 30" round iron pipes set, weighing 1.13 pounds per lineal foot.
⊙ = 3/4" round iron pipe found
( ) = Arc length.

Bearings Solar

Scale 1" = 100'

RESTRICTION:
Erection of buildings for human habitation and installation of soil absorption systems for septic tank effluent shall be prohibited on OUTLOTS 38 - 40.

NOTE:
Cross-hatched (////////) area indicates PROHIBITED direct vehicular ingress and egress to the SW1/4 of the SW1/4, Section 33, T39N, R6E, from OUTLOT 38 unless allowed by Timber Ridge Ltd.

Note:
This plat must be reviewed by the Wis. Department of Transportation, Division of Highways.

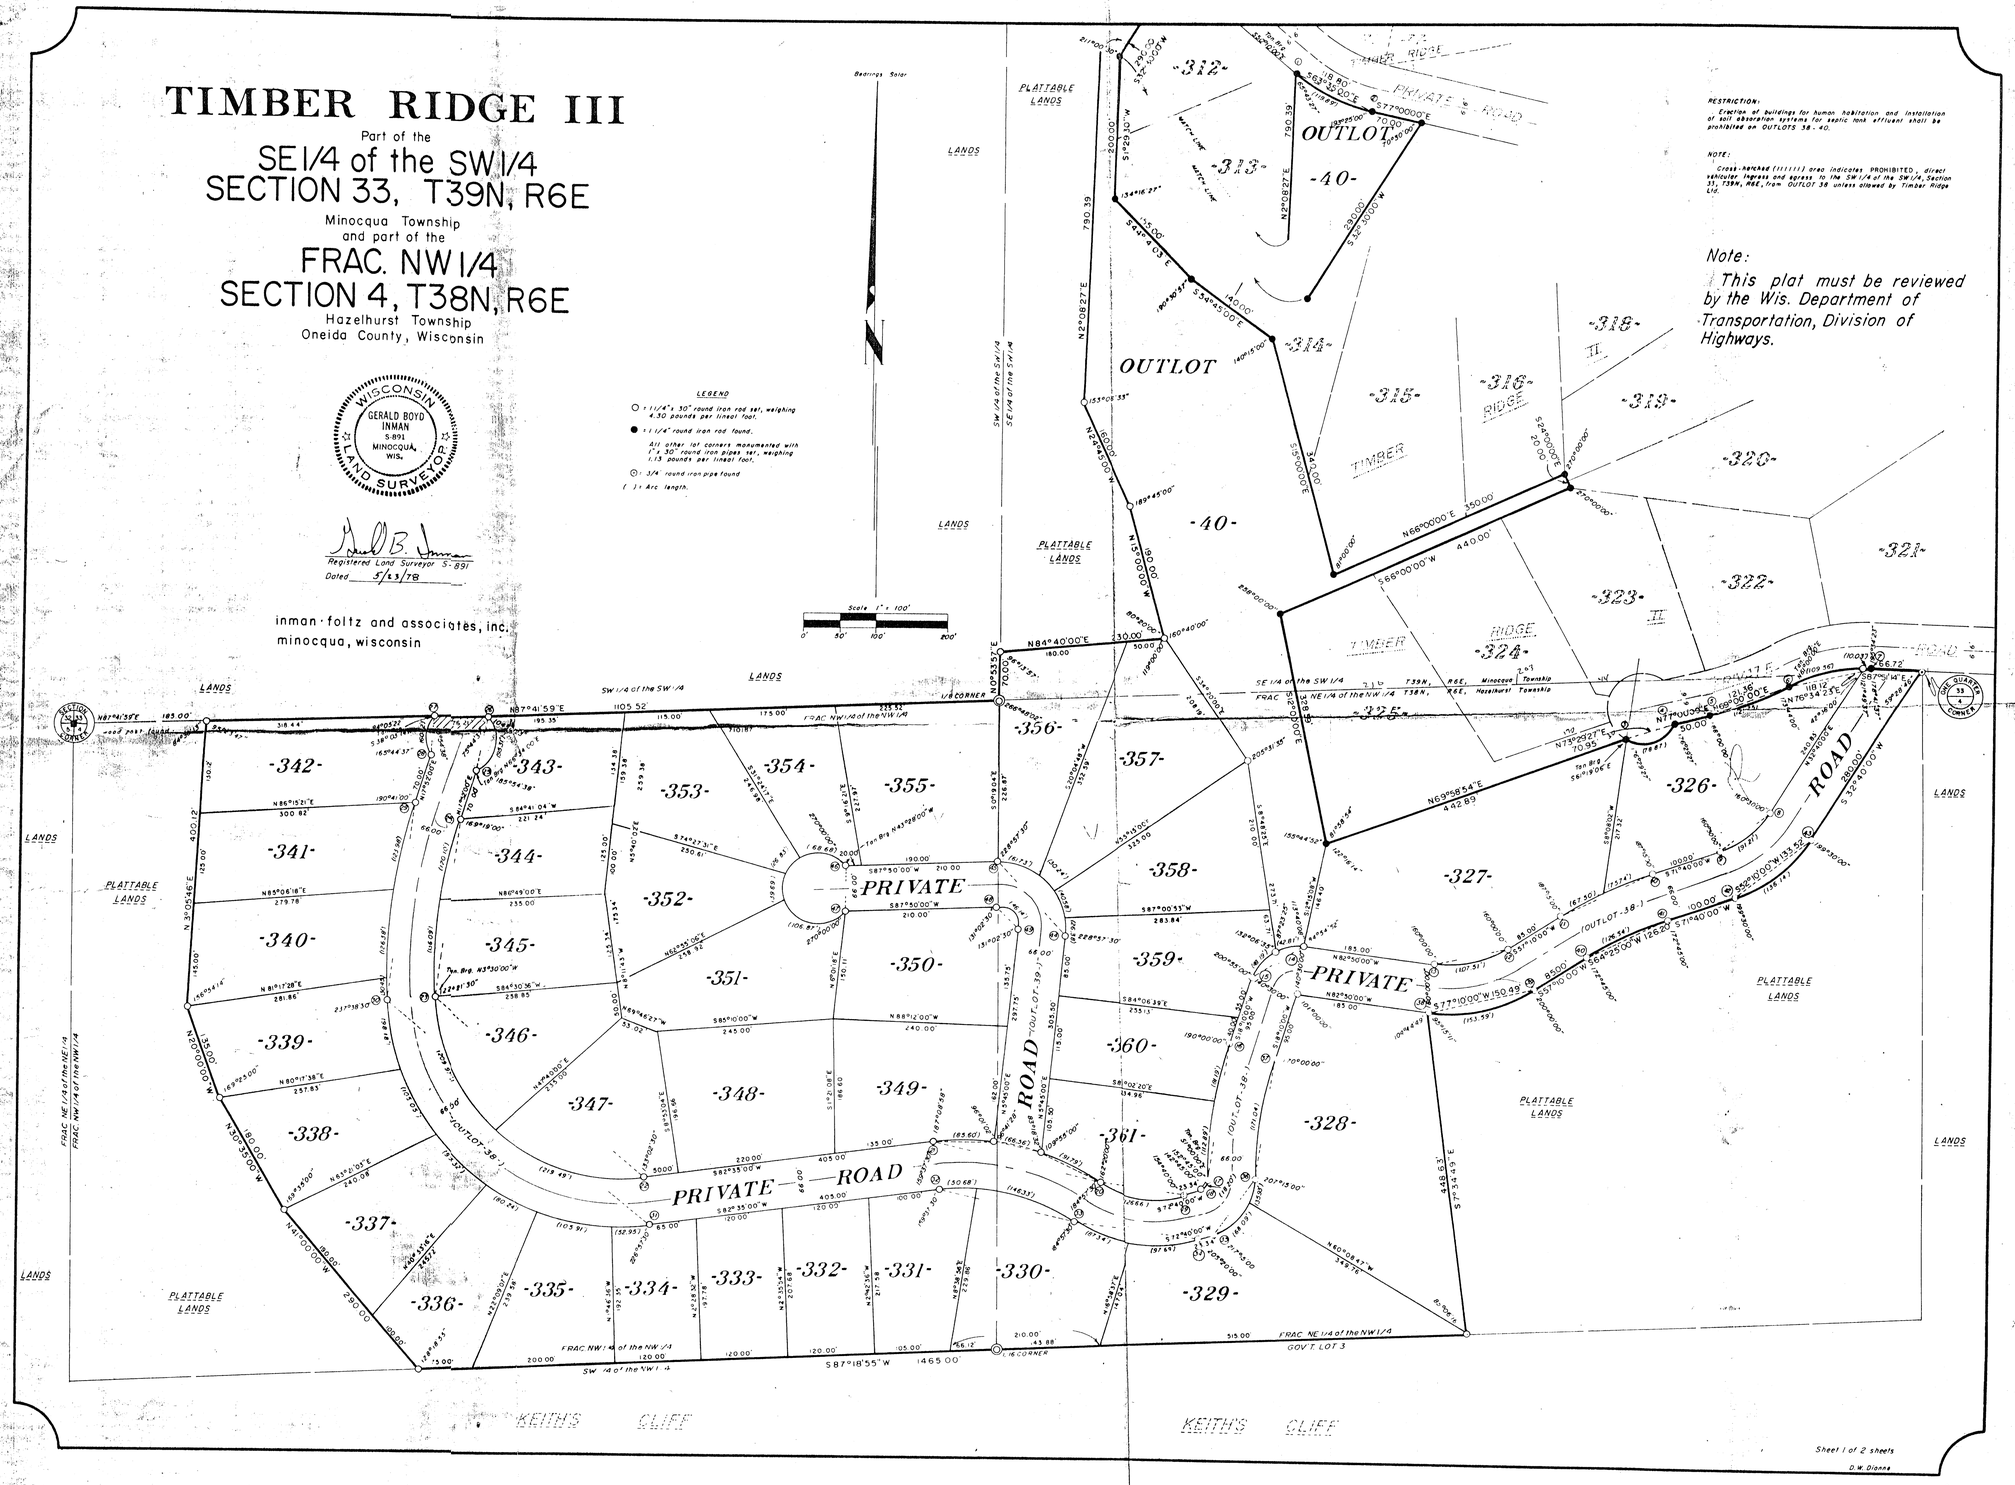

Sheet 1 of 2 sheets
D.W. Dianna

C1328