MAP # C1404
DATE FILED..... DEC. 03. 1997.
BY.....
DESCRIPTION FILED.....
ONEIDA CO. SURVEYOR'S OFFICE

LOCATED IN THE NW 1/4 – NE 1/4 AND THE NORTH FRACTIONAL 1/2 OF THE NW 1/4 , SECTION 31 , T37N R8E , TOWN OF NEWBOLD , ONEIDA COUNTY , WISCONSIN

C1404

N

BEARINGS REFERENCED TO THE WEST LINE OF SECTION 31, T37N, R8E, ASSUMED TO BEAR N00°17'28"W.

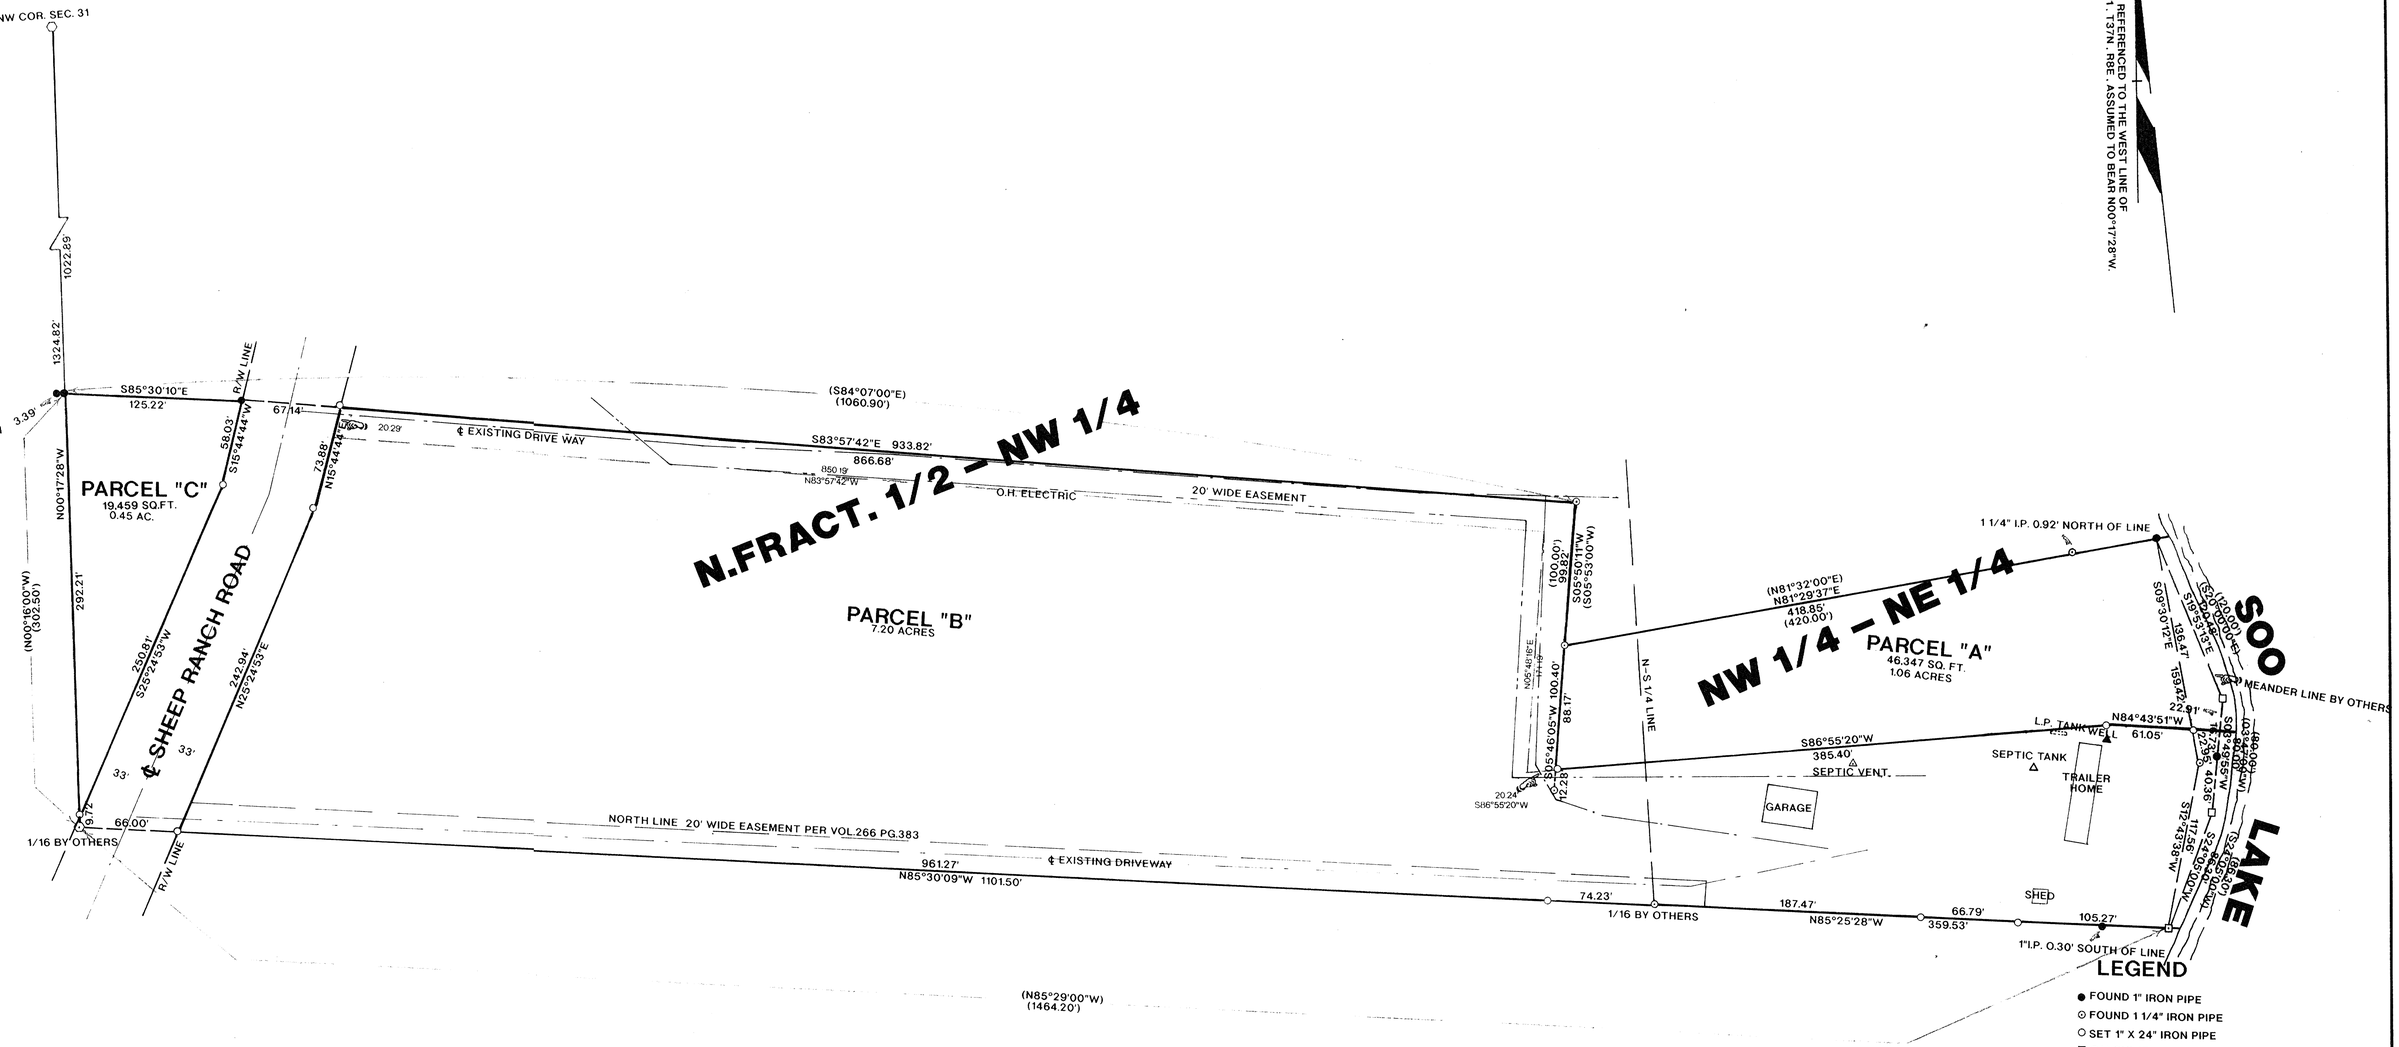

LEGEND

- ● FOUND 1" IRON PIPE
- ⊙ FOUND 1 1/4" IRON PIPE
- ○ SET 1" X 24" IRON PIPE
- □ CALCULATED POSITION
- ⊙ FOUND 1 1/2" BRASS CAPPED IRON PIPE
- ◯ FOUND 2" BRASS CAPPED IRON PIPE
- ⊡ FOUND SQUARE IRON ROD
- ( ) RECORDED AS

I KEVIN P.BIXBY , HEREBY CERTIFY THAT I HAVE SURVEYED THE ABOVE PARCEL OF LAND UNDER THE DIRECTION OF JEFF GUTSCHOW AND THAT THE ABOVE MAP IS A TRUE AND CORRECT REPRESENTATION OF THE LANDS SURVEYED TO THE BEST OF MY KNOWLEDGE AND BELIEF. THAT I HAVE PROVIDED A DESCRIPTION OF THE PARCEL ON SEPARATE SHEET. THAT I HAVE COMPLIED WITH THE PROVISIONS OF AE 7 OF THE WISCONSIN ADMINISTRATIVE CODE.

Kevin P. Bixby 12/14/97
KEVIN P. BIXBY DATE

WISCONSIN
KEVIN P. BIXBY
S-2343
GLEASON, WI
LAND SURVEYOR

SURVEY FOR
JEFF GUTSCHOW AND KURT BLOSS

SCALE 1"=50' DATE 09/25/97 DWN. BY K.B.
DWG. NO. 9796
GENISOT AND ASSOCIATES, INC.
RHINELANDER, WIS.

544877

C1404

C1404