LOCATED IN THE NE 1/4 - SW 1/4, SECTION 17, T36N, R9E, TOWN OF PELICAN, ONEIDA COUNTY, WISCONSIN

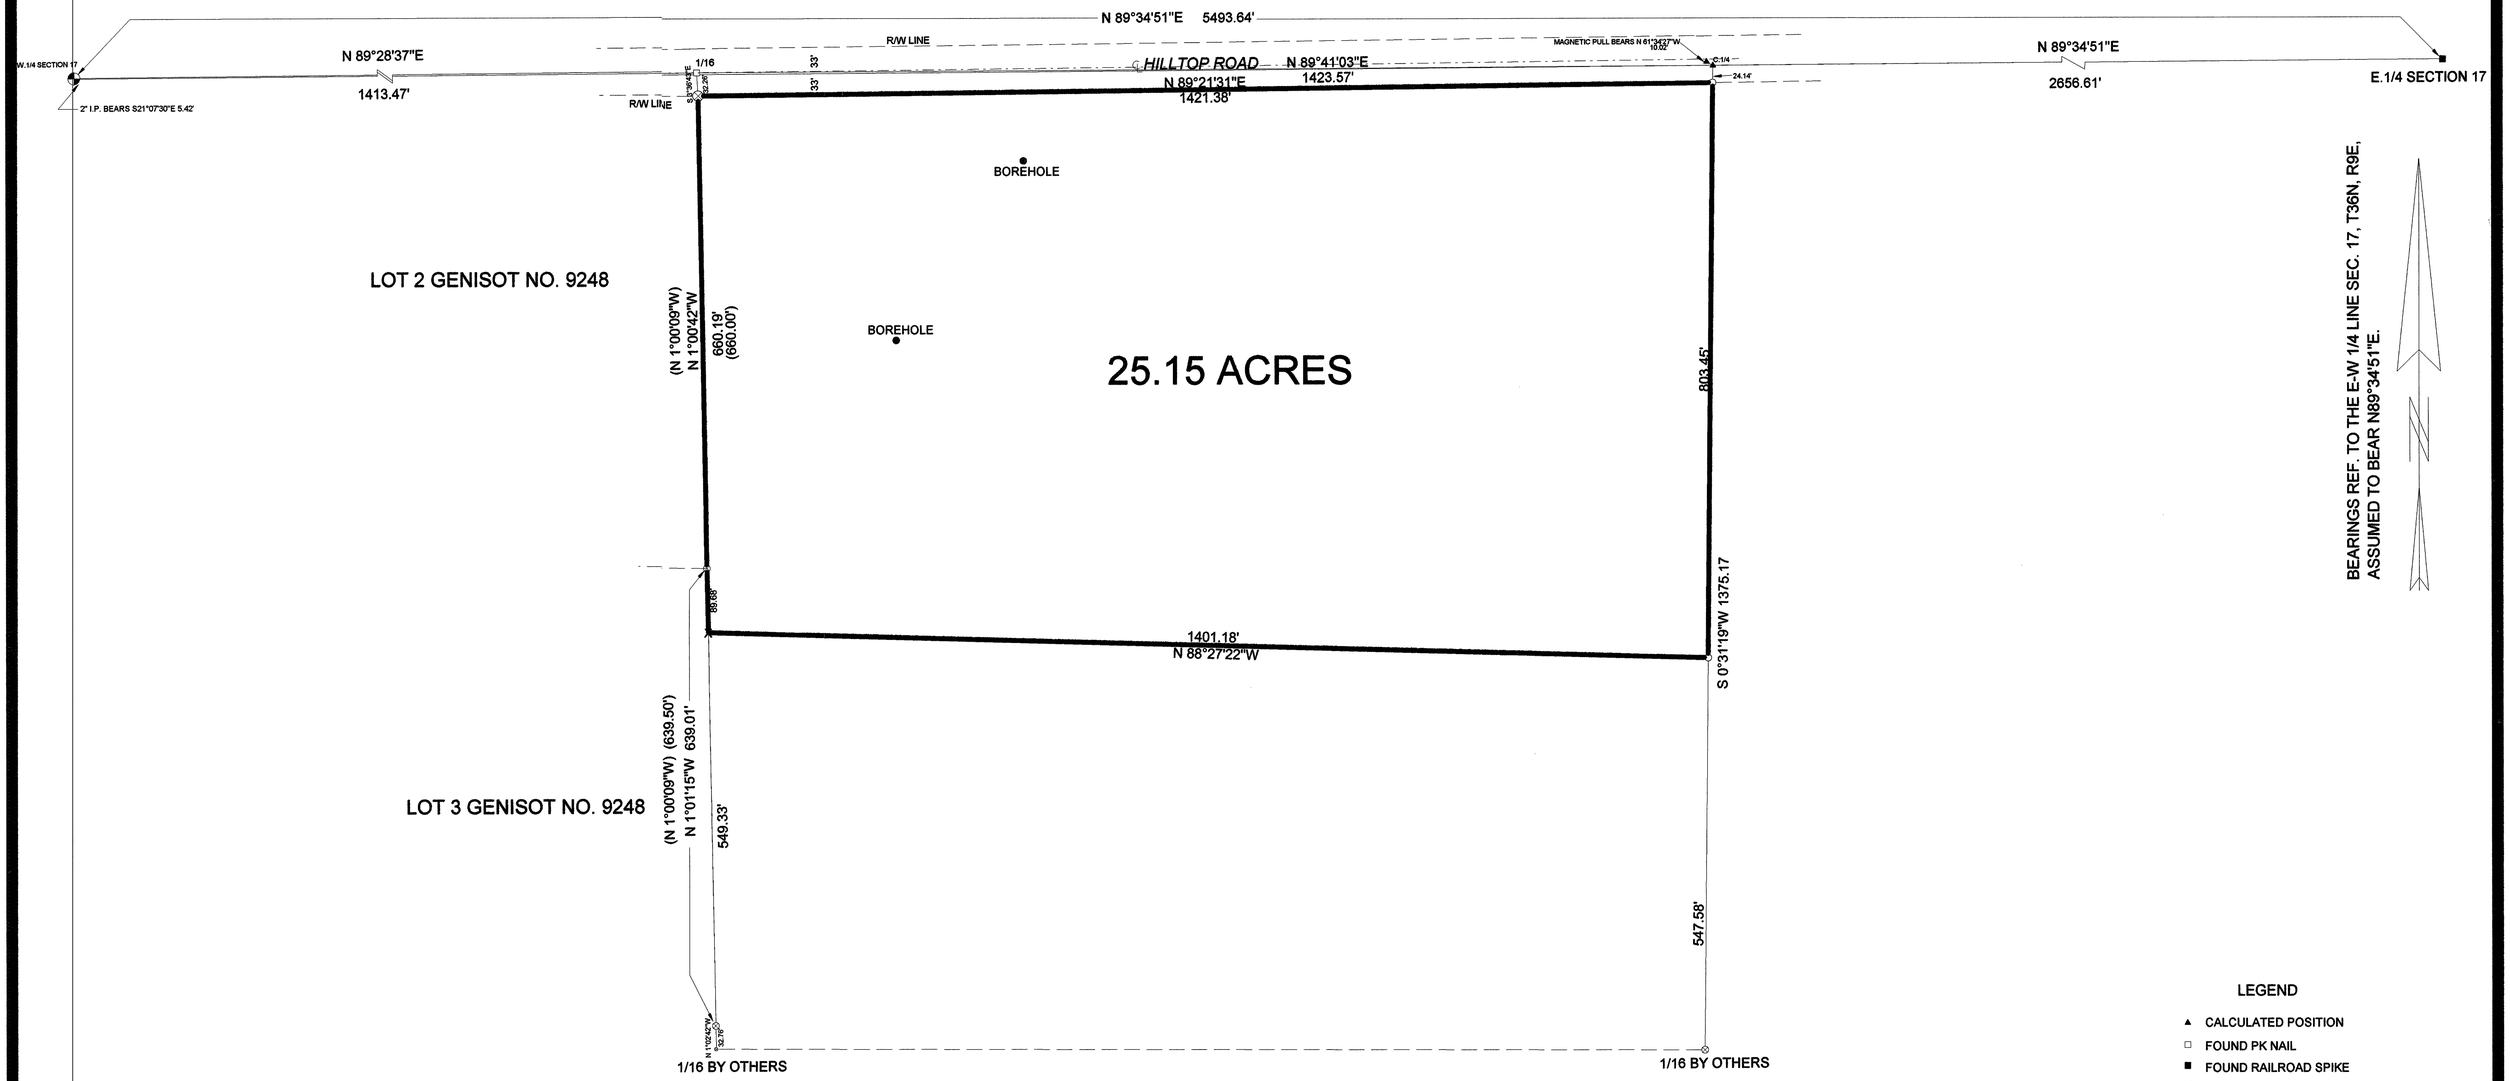

LEGEND

- ▲ CALCULATED POSITION
- □ FOUND PK NAIL
- ■ FOUND RAILROAD SPIKE
- FOUND ONEIDA COUNTY MONUMENT
- ⊗ FOUND 2" IRON PIPE
- ⊗ FOUND 1" IRON PIPE
- • FOUND 3/4" IRON ROD
- ○ SET 1" x 24" IRON PIPE
- X CHISELLED X ON ROCK
- ( ) RECORDED AS
- ● BOREHOLE

MAP # C1608
DATE FILED OCT 08 1999
BY SK
DESCRIPTION FILED
ONEIDA CO. SURVEYOR'S OFFICE

I, KEVIN P. BIXBY, HEREBY CERTIFY THAT I HAVE SURVEYED THE ABOVE PARCEL OF LAND UNDER THE DIRECTION OF STEVE DENAMUR AND THAT THE ABOVE MAP IS A TRUE AND CORRECT REPRESENTATION OF THE LANDS SURVEYED TO THE BEST OF MY KNOWLEDGE AND BELIEF THAT I HAVE PROVIDED A DESCRIPTION OF THE PARCEL ON A SEPARATE SHEET, THAT I HAVE COMPLIED WITH THE PROVISIONS OF AE 7 OF THE WISCONSIN ADMINISTRATIVE CODE.

Kevin P. Bixby 9/21/99

KEVIN P. BIXBY R.L.S. 2343 DATE

WISCONSIN KEVIN P. BIXBY S-2343 GLEASON, WI LAND SURVEYOR

DWG. NO. 0006

BIXBY LAND SURVEYING, INC.
RHINELANDER, WISCONSIN

SURVEY FOR
STEVE DENAMUR
RHINELANDER, WISCONSIN

SCALE: 1" = 100' DATE: 09/20/99 DWN. BY: A. & K. BIXBY