C1621

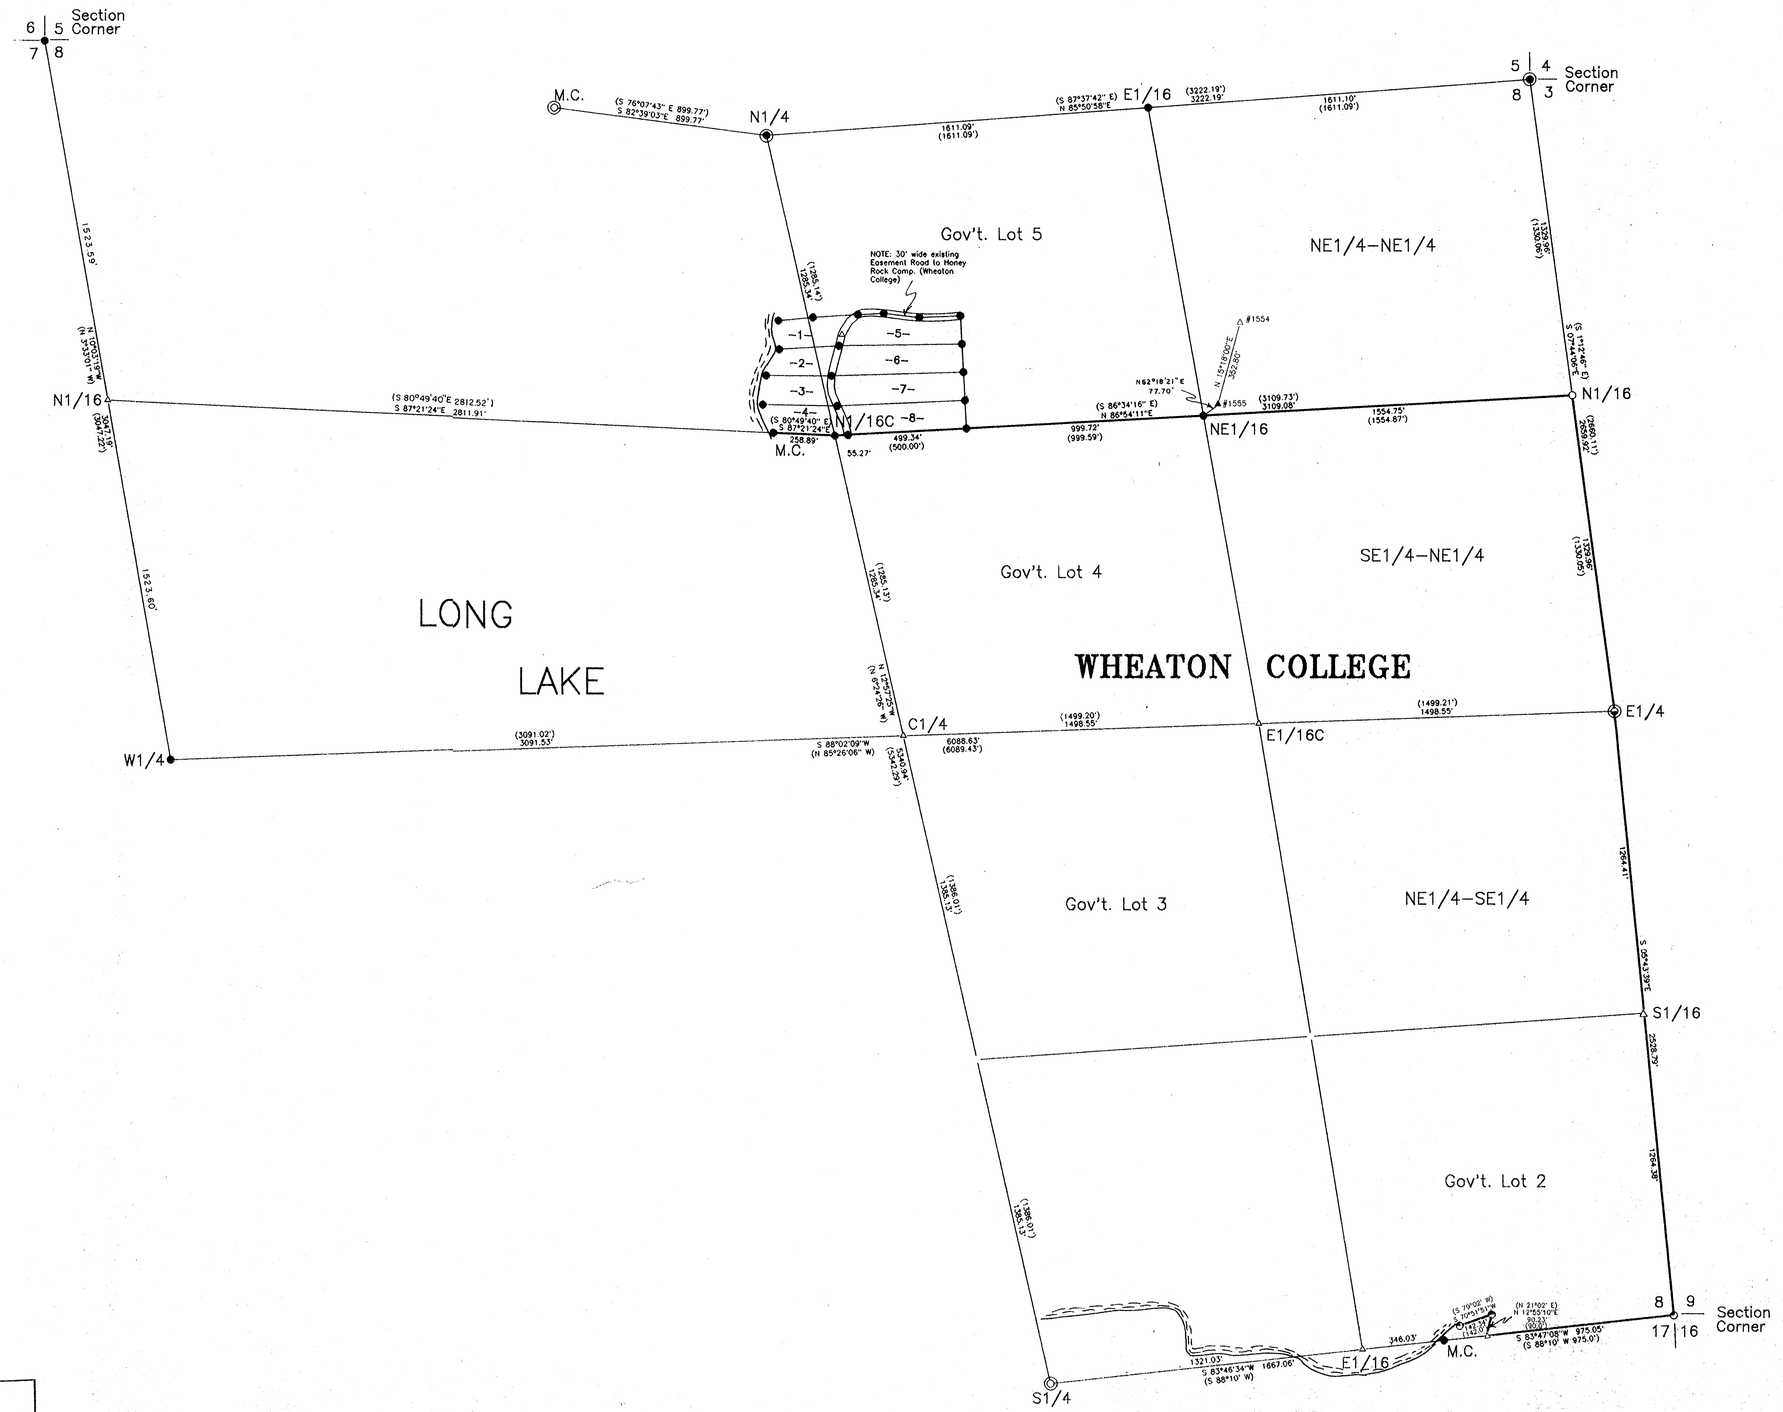

NOTE: Bearings are based on Baudhuin Inc. points 1554 to 1555 or TP55 to TP56. S 15°18'00"W 352.80'

Being a Part of
Gov't. Lot 2
and all of
Gov't. Lots 3 & 4
SE1/4–NE1/4
NE1/4–SE1/4
Section 8, T 39 N, R 11 E
Township of Three Lakes
Oneida County, Wisconsin

SURVEYOR'S CERTIFICATE

"I HEREBY CERTIFY THAT I HAVE SURVEYED AND MAPPED THE LANDS SHOWN HEREON AND THAT, TO THE BEST OF MY KNOWLEDGE AND BELIEF, THIS SURVEY AND MAP IS A TRUE AND CORRECT REPRESENTATION THEREOF, AND THAT I HAVE COMPLIED WITH THE APPLICABLE REQUIREMENTS OF CHAPTER A-E 7 OF THE WISCONSIN ADMINISTRATIVE CODE, MINIMUM STANDARDS FOR PROPERTY SURVEYS.

DATED THIS 27TH DAY OF JULY, 1999

Michael E. Weber

MICHAEL E. WEBER, RLS #2070

- ONEIDA COUNTY ALUMINUM MONUMENT FOUND IN PLACE
- ONEIDA COUNTY IRON PIPE BRASS CAPPED MONUMENT FOUND IN PLACE
- 1-1/4" IRON PIPE FOUND IN PLACE
- 1" IRON PIPE FOUND IN PLACE
- 1-1/2" WELL POINT FOUND IN PLACE
- LYTLE'S IRON PIPE BRASS CAP FOUND IN PLACE
- P.K. NAIL FOUND IN PLACE
- NAIL FOUND IN PLACE COMPUTED POSITION
- ( ) BEARING AND DISTANCE OF RECORD

MAP # C1621
DATE FILED NOV 01 1999
BY SK
DESCRIPTION FILED
ONEIDA CO. SURVEYOR'S OFFICE

WISCONSIN MICHAEL E. WEBER S-2070 EAGLE RIVER, WIS. LAND SURVEYOR

SURVEY FOR
WHEATON COLLEGE
HONEY ROCK CAMP
THREE LAKES, WI 54562

SCALE 1"=300' DATE 7-27-99 DWN. BY JLW

DWG. NO. E1552

Eagle Landmark Surveying, Inc.
EAGLE RIVER, WI