C1681

C1681

LOCATED IN GOV'T LOT 7, SECTION 19, AND GOV'T LOT 5, SECTION 18, ALL IN T 38 N, R 8 E, TOWN OF NEWBOLD, ONEIDA COUNTY, WISCONSIN.
ALSO KNOWN AS LOT 26, 28, 29 & 30, FIRST ADDITION TO SHADY REST PLAT, "UNRECORDED".

MAP # C1681
DATE FILED APR 26 2000
BY
DESCRIPTION FILED
ONEIDA CO. SURVEYOR'S OFFICE

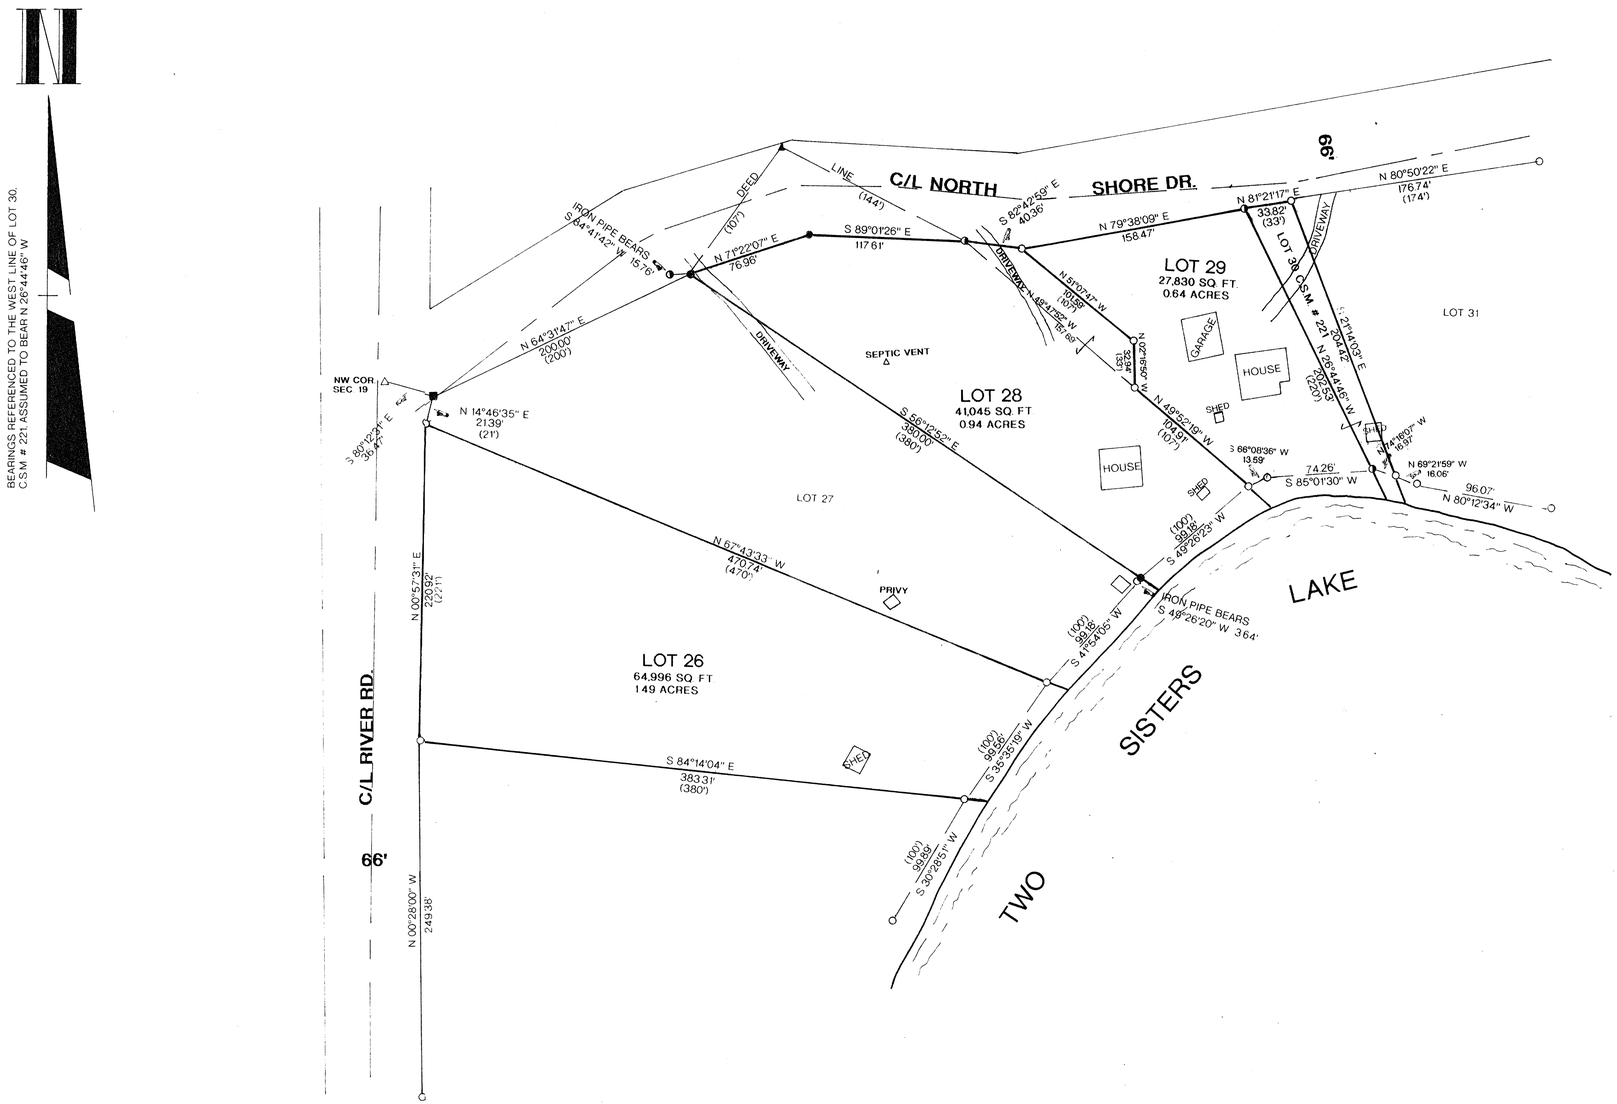

LEGEND:

- ○ FOUND 1" IRON PIPE
- ◑ FOUND 3/4" IRON PIPE
- ● SET 1"X 24" IRON PIPE
- △ FOUND P.K. NAIL
- ⊙ FOUND 1 1/2" IRON PIPE
- ▲ CALCULATED POSITION
- ( ) RECORDED AS
- ■ SET P.K. NAIL OVER CORNER

I WILLIAM E. BANDOW HEREBY CERTIFY THAT I HAVE SURVEYED THE ABOVE PARCEL OF LAND UNDER THE DIRECTION OF GROTH, WUTKE & LANDGRAF AND THAT THE ABOVE MAP IS A TRUE AND CORRECT REPRESENTATION OF THE LANDS SURVEYED TO THE BEST OF MY KNOWLEDGE AND BELIEF. THAT I HAVE PROVIDED A DESCRIPTION OF THE PARCEL ON A SEPARATE SHEET. THAT I HAVE COMPLIED WITH AE [illegible] OF THE WISCONSIN ADMINISTRATIVE CODE

WILLIAM E. BANDOW — DATE

SURVEY FOR
GROTH, WUTKE & LANDGRAF

SCALE 1" = 50' DATE 11/2/99 DWN. BY MH
DWG. NO. 10090
GENISOT AND ASSOCIATES, INC.
RHINELANDER, WIS.

C1681