C1943
C1943

LOCATED IN PART OF G.L.5, G.L.6, G.L.7, AND THE SE1/4–SE1/4 OF SECTION 27, AND G.L.3 OF SECTION 26, ALL IN T36N, R8E, TOWN OF CRESCENT, ONEIDA COUNTY, WISCONSIN

MAP # C1943
DATE FILED JAN 17 2003
BY
DESCRIPTION FILED
ONEIDA CO. SURVEYOR'S

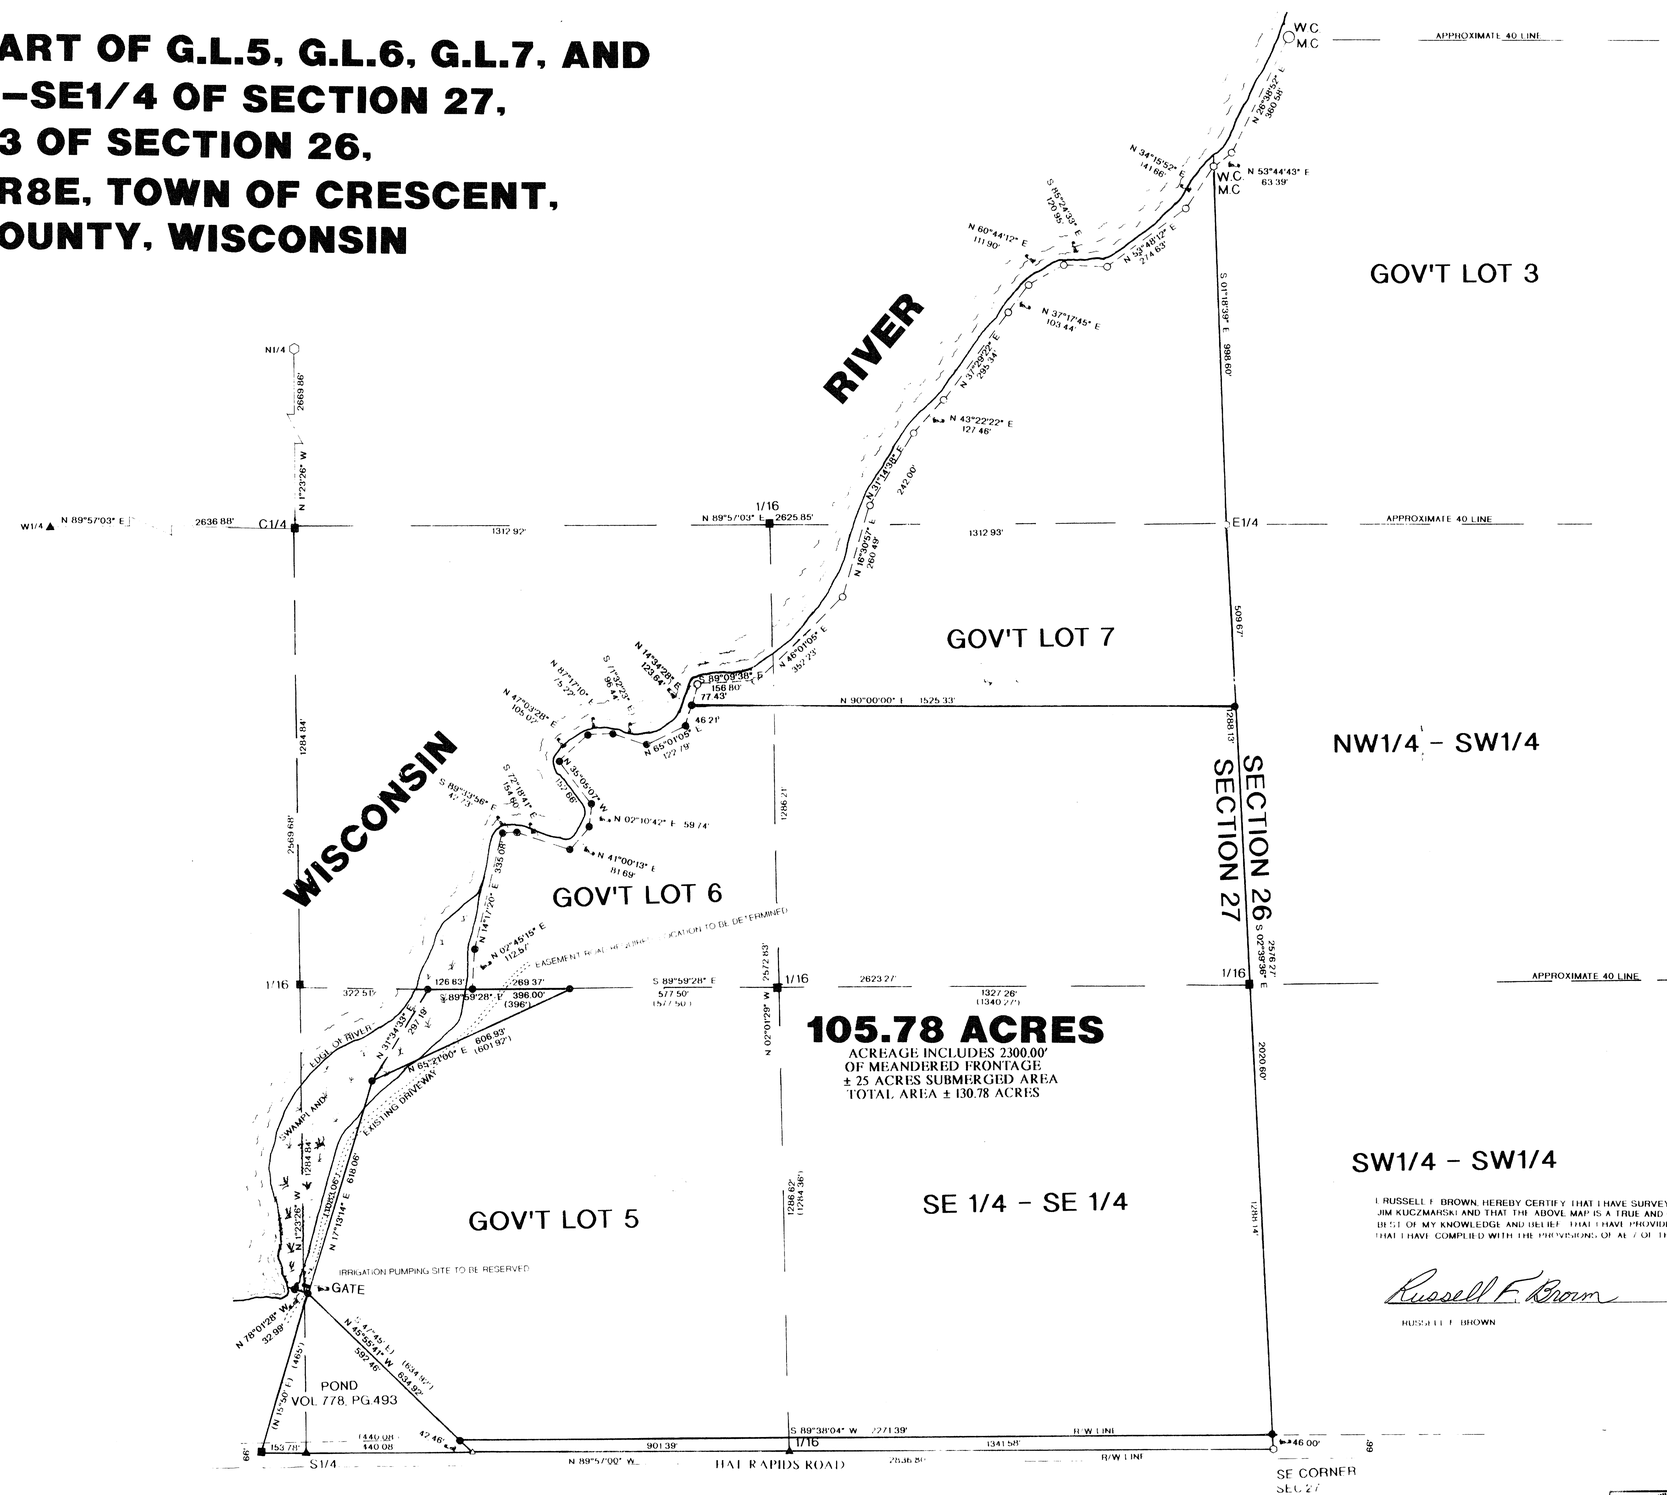

105.78 ACRES

ACREAGE INCLUDES 2300.00' OF MEANDERED FRONTAGE
± 25 ACRES SUBMERGED AREA
TOTAL AREA ± 130.78 ACRES

GL 5 ORIGINAL SURVEY 47.10 ACRES

W.P.S.	-2.20
	44.90
POND	-3.00
	= 41.90

GL 6 ORIGINAL SURVEY 22.60 ACRES

GL 5	41.90
GL 6	+ 22.60
SE SE	+ 40.00
	= 104.50

GL 7 1/2 OF FRONTAGE

	104.50
	+ 25.82
	= 130.32

GL 7 2100'

	104.50
	+ 20.99
	125.49

LEGEND:

- ■ COMPUTED POSITION
- ○ 1.25" IRON PIPE FOUND
- ⬡ FOUND ONEIDA COUNTY MONUMENT
- ● SET 1" X 24" IRON PIPE
- ○ SET 6 INCH SPIKE
- ▲ FOUND P.K. NAIL
- △ SET MAG NAIL
- ( ) RECORDED AS

I RUSSELL F. BROWN, HEREBY CERTIFY THAT I HAVE SURVEYED THE ABOVE PARCEL OF LAND UNDER THE DIRECTION OF JIM KUCZMARSKI AND THAT THE ABOVE MAP IS A TRUE AND CORRECT REPRESENTATION OF THE LANDS SURVEYED TO THE BEST OF MY KNOWLEDGE AND BELIEF. THAT I HAVE PROVIDED A DESCRIPTION OF THE ABOVE PARCEL ON A SEPARATE SHEET THAT I HAVE COMPLIED WITH THE PROVISIONS OF AE-7 OF THE WISCONSIN ADMINISTRATIVE CODE

Russell F. Brown 12/19/02

RUSSELL F. BROWN — DATE

WISCONSIN RUSSELL F. BROWN S-2148 RHINELANDER, WI LAND SURVEYOR

SURVEY FOR
JIM KUCZMARSKI AND KUCZMARSKI FARMS, INC.

SCALE 1" = 200' DATE 12/19/02 DWN. BY JB

DWG. NO. 10300

GENISOT AND ASSOCIATES, INC.
RHINELANDER, WIS.